


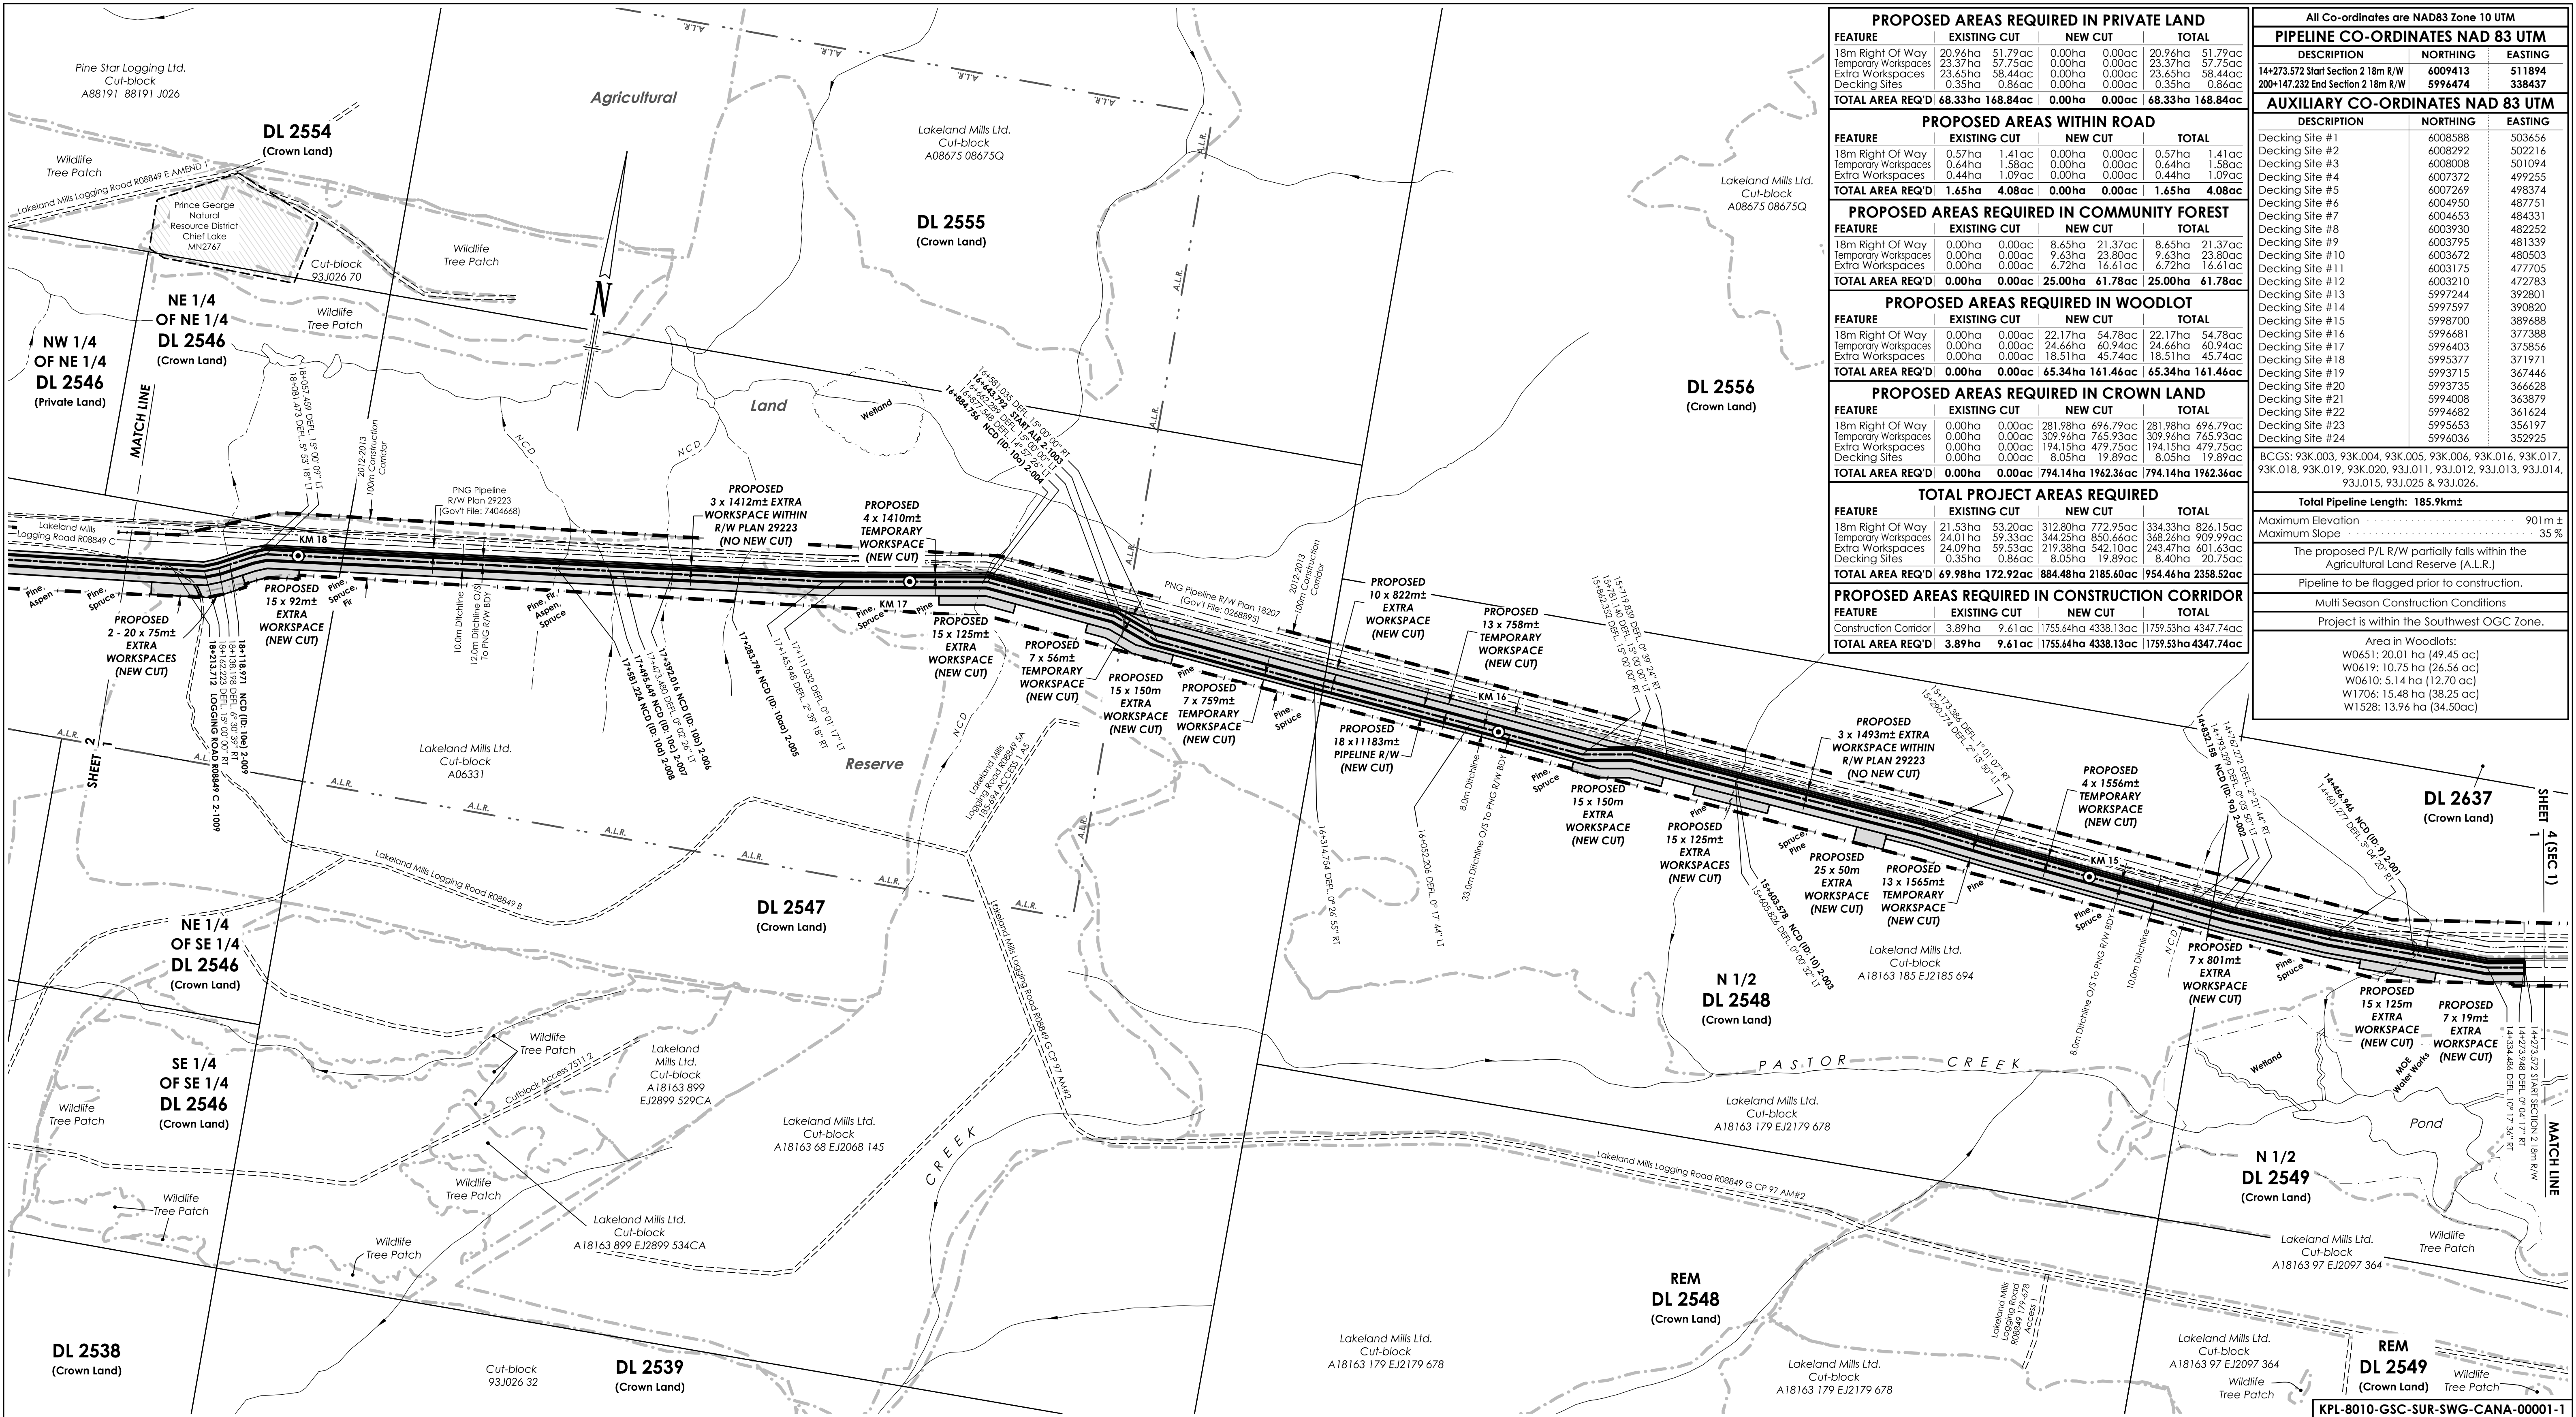

PROPOSED AREAS REQUIRED IN PRIVATE LAND					
FEATURE	EXISTING CUT	NEW CUT	TOTAL		
18m Right Of Way	20.76ha	51.79ac	0.00ha	0.00ac	20.76ha 51.79ac
Temporary Workspaces	23.37ha	57.75ac	0.00ha	0.00ac	23.37ha 57.75ac
Extra Workspaces	23.65ha	58.44ac	0.00ha	0.00ac	23.65ha 58.44ac
Decking Sites	0.35ha	0.86ac	0.00ha	0.00ac	0.35ha 0.86ac
TOTAL AREA REQ'D	68.33ha	168.84ac	0.00ha	0.00ac	68.33ha 168.84ac

PROPOSED AREAS WITHIN ROAD					
FEATURE	EXISTING CUT	NEW CUT	TOTAL		
18m Right Of Way	0.57ha	1.41ac	0.00ha	0.00ac	0.57ha 1.41ac
Temporary Workspaces	0.64ha	1.58ac	0.00ha	0.00ac	0.64ha 1.58ac
Extra Workspaces	0.44ha	1.09ac	0.00ha	0.00ac	0.44ha 1.09ac
TOTAL AREA REQ'D	1.65ha	4.08ac	0.00ha	0.00ac	1.65ha 4.08ac

PROPOSED AREAS REQUIRED IN COMMUNITY FOREST					
FEATURE	EXISTING CUT	NEW CUT	TOTAL		
18m Right Of Way	0.00ha	0.00ac	8.65ha	21.37ac	8.65ha 21.37ac
Temporary Workspaces	0.00ha	0.00ac	9.63ha	23.80ac	9.63ha 23.80ac
Extra Workspaces	0.00ha	0.00ac	6.72ha	16.61ac	6.72ha 16.61ac
TOTAL AREA REQ'D	0.00ha	0.00ac	25.00ha	61.78ac	25.00ha 61.78ac

PROPOSED AREAS REQUIRED IN WOODLOT					
FEATURE	EXISTING CUT	NEW CUT	TOTAL		
18m Right Of Way	0.00ha	0.00ac	22.17ha	54.78ac	22.17ha 54.78ac
Temporary Workspaces	0.00ha	0.00ac	24.66ha	60.94ac	24.66ha 60.94ac
Extra Workspaces	0.00ha	0.00ac	18.51ha	45.74ac	18.51ha 45.74ac
TOTAL AREA REQ'D	0.00ha	0.00ac	65.34ha	161.46ac	65.34ha 161.46ac

PROPOSED AREAS REQUIRED IN CROWN LAND					
FEATURE	EXISTING CUT	NEW CUT	TOTAL		
18m Right Of Way	0.00ha	0.00ac	281.98ha	696.79ac	281.98ha 696.79ac
Temporary Workspaces	0.00ha	0.00ac	309.96ha	765.93ac	309.96ha 765.93ac
Extra Workspaces	0.00ha	0.00ac	194.15ha	479.75ac	194.15ha 479.75ac
Decking Sites	0.00ha	0.00ac	8.05ha	19.89ac	8.05ha 19.89ac
TOTAL AREA REQ'D	0.00ha	0.00ac	794.14ha	1962.36ac	794.14ha 1962.36ac

TOTAL PROJECT AREAS REQUIRED					
FEATURE	EXISTING CUT	NEW CUT	TOTAL		
18m Right Of Way	21.53ha	53.20ac	312.80ha	772.95ac	334.33ha 826.15ac
Temporary Workspaces	24.01ha	59.33ac	344.25ha	850.66ac	368.26ha 909.99ac
Extra Workspaces	24.09ha	59.33ac	219.38ha	542.10ac	243.47ha 601.63ac
Decking Sites	0.35ha	0.86ac	8.05ha	19.89ac	8.40ha 20.75ac
TOTAL AREA REQ'D	69.98ha	172.92ac	884.48ha	2185.60ac	954.46ha 2358.52ac

PROPOSED AREAS REQUIRED IN CONSTRUCTION CORRIDOR					
FEATURE	EXISTING CUT	NEW CUT	TOTAL		
Construction Corridor	3.89ha	9.61ac	1755.64ha	4338.13ac	1759.53ha 4347.74ac
TOTAL AREA REQ'D	3.89ha	9.61ac	1755.64ha	4338.13ac	1759.53ha 4347.74ac

All Co-ordinates are NAD83 Zone 10 UTM		
PIPELINE CO-ORDINATES NAD 83 UTM		
DESCRIPTION	NORTHING	EASTING
14+273.572 Start Section 2 18m R/W	5009413	511894
200+147.232 End Section 2 18m R/W	5994674	338437
AUXILIARY CO-ORDINATES NAD 83 UTM		
DESCRIPTION	NORTHING	EASTING
Decking Site #1	6008588	503656
Decking Site #2	6008292	502216
Decking Site #3	6008008	501094
Decking Site #4	6007372	499255
Decking Site #5	6007269	498374
Decking Site #6	6004950	487751
Decking Site #7	6004653	484331
Decking Site #8	6003930	482252
Decking Site #9	6003795	481339
Decking Site #10	6003672	480503
Decking Site #11	6003175	477705
Decking Site #12	6003210	472783
Decking Site #13	5997244	392801
Decking Site #14	5997597	390820
Decking Site #15	5998700	389688
Decking Site #16	5996681	377388
Decking Site #17	5996403	375856
Decking Site #18	5995377	371971
Decking Site #19	5993715	367446
Decking Site #20	5993735	366628
Decking Site #21	5994008	363879
Decking Site #22	5994682	361624
Decking Site #23	5995653	356197
Decking Site #24	5996036	352925
BCGS: 93K.003, 93K.004, 93K.005, 93K.006, 93K.016, 93K.017, 93K.018, 93K.019, 93K.020, 93J.011, 93J.012, 93J.013, 93J.014, 93J.015, 93J.025 & 93J.026.		
Total Pipeline Length: 185.9km±		
Maximum Elevation	901m ±	
Maximum Slope	35 %	
The proposed P/L R/W partially falls within the Agricultural Land Reserve (A.L.R.)		
Pipeline to be flagged prior to construction.		
Multi Season Construction Conditions		
Project is within the Southwest OGC Zone.		
Area in Woodlots: W0651: 20.01 ha (49.45 ac) W0619: 10.75 ha (26.56 ac) W0610: 5.14 ha (12.70 ac) W1706: 15.48 ha (38.25 ac) W1528: 13.96 ha (34.50ac)		

Chainages are 3D Ground Distance				
XING #	DESCRIPTION	NORTHING	EASTING	OPERATOR
2-001	NCD (ID: 9)	6009403	511712	
2-002	NCD (ID: 9a)	6009418	511339	
2-003	NCD (ID: 10)	6009487	510574	
2-1003	START ALR	6009568	509544	
2-004	NCD (ID: 10a)	6009592	509306	
2-005	NCD (ID: 10aa)	6009529	508912	
2-006	NCD (ID: 10b)	6009516	508805	
2-007	NCD (ID: 10c)	6009502	508702	
2-008	NCD (ID: 10d)	6009492	508617	
2-009	NCD (ID: 10e)	6009404	508090	
2-1009	LOGGING ROAD R08849 C	6009380	508000	LAKELAND MILLS LTD.

NOTES:
All underground facilities shown were located with electronic locators and may be subject to error. Actual locations should be verified independently by the contractor in field prior to any crossings. Plus chainages shown are horizontal distances measured along the surveyed boundary of the right-of-way.

LEGEND:

Drainage shown thus:

Seismic Line shown thus:

2012-2013 Review Corridor shown thus:

Buried Pipe shown thus:

2011-2012 Construction Corridor No Longer Required shown thus:

Fence line shown thus:

Crossing Numbers shown thus: **2-1000**

Powerpole & guy wire shown thus:

Cut block/Woodlot boundary

Top of bank/break in slope

Above ground pipe shown thus:

A.L.R. boundary shown thus:

2013 KM Markers shown thus:

NVC - Non Visible Channel

Vegetation Change shown thus:

Logging Trail shown thus:

Forest Service Road shown thus:

Buried Cable shown thus:

Overhead Powerlines shown thus:

Community Forest boundary:

BC - Begin Curve; EC - End Curve

Hooked Parcel shown thus:

No.	REVISIONS	BY	DATE (YY/MM/DD)	CKD
0	Original Plan Issued	JMS/WC	13/10/16	BP/CD
1	Multiple Updates	WC/OT	13/11/22	BP
2	Update Crossings on Pgs. 12, 19, 21, 35, 39, 42 & 45	JMS	14/02/24	BP
3	Change Routes on Pgs. 41-43, 46, 47, Update Water Crossings	JMS	15/11/05	BP
3	Remove Construction Corridor Epass on Page 1	JMS	15/11/05	BP

APPROVED BY

PROJECT ENGINEER

PACIFIC TRAIL PIPELINES MANAGEMENT INC.

PLAN SHOWING PROPOSED
18m PIPELINE R/W FROM
N 1/2 DL 2549 (d-76-K, 93-J-2)
TO DL 6699 (c-8-E, 93-K-3)

can-am geomatics

can-am geomatics bc
Fort Nelson, B.C.
www.canam.com

Phone: 250.774.7881
Toll Free: 1.877.870.7881
Fax: 250.774.7882

BCGS 93J.026

SCALE = 1 : 5,000

50 0 100 200 300
METRES

SHEET 1 OF 47

FIELD:

CAN-AM FILE: N20120168

CLIENT FILE:

AFE No.:

CAD FILE: N20120168P1-sec2_Pgl-23_Rev3.30


LAND FILE:


DATE: 13/10/16

EPASS: 10044323

3

REVISION

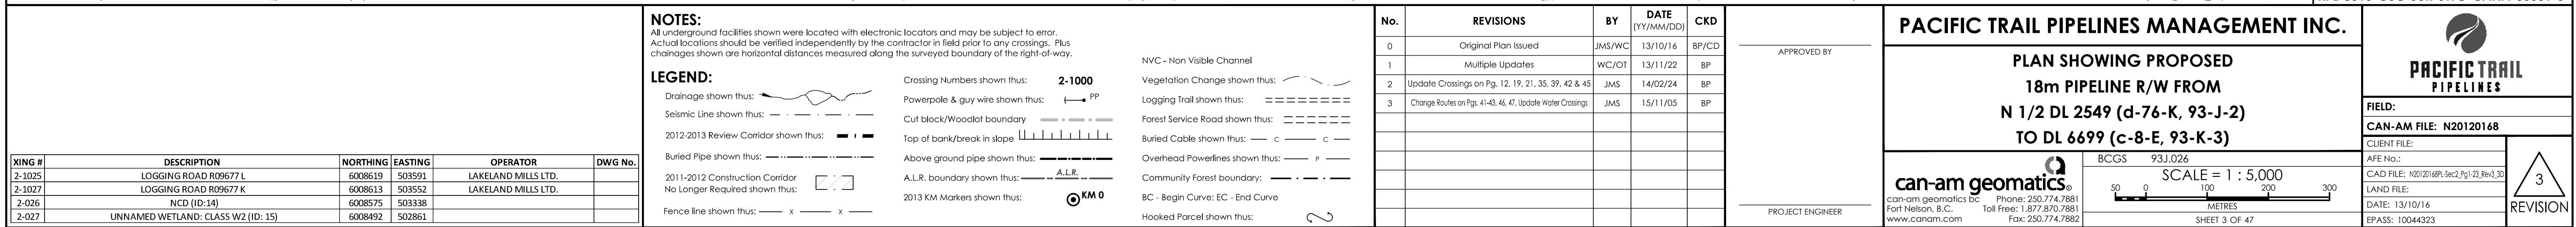

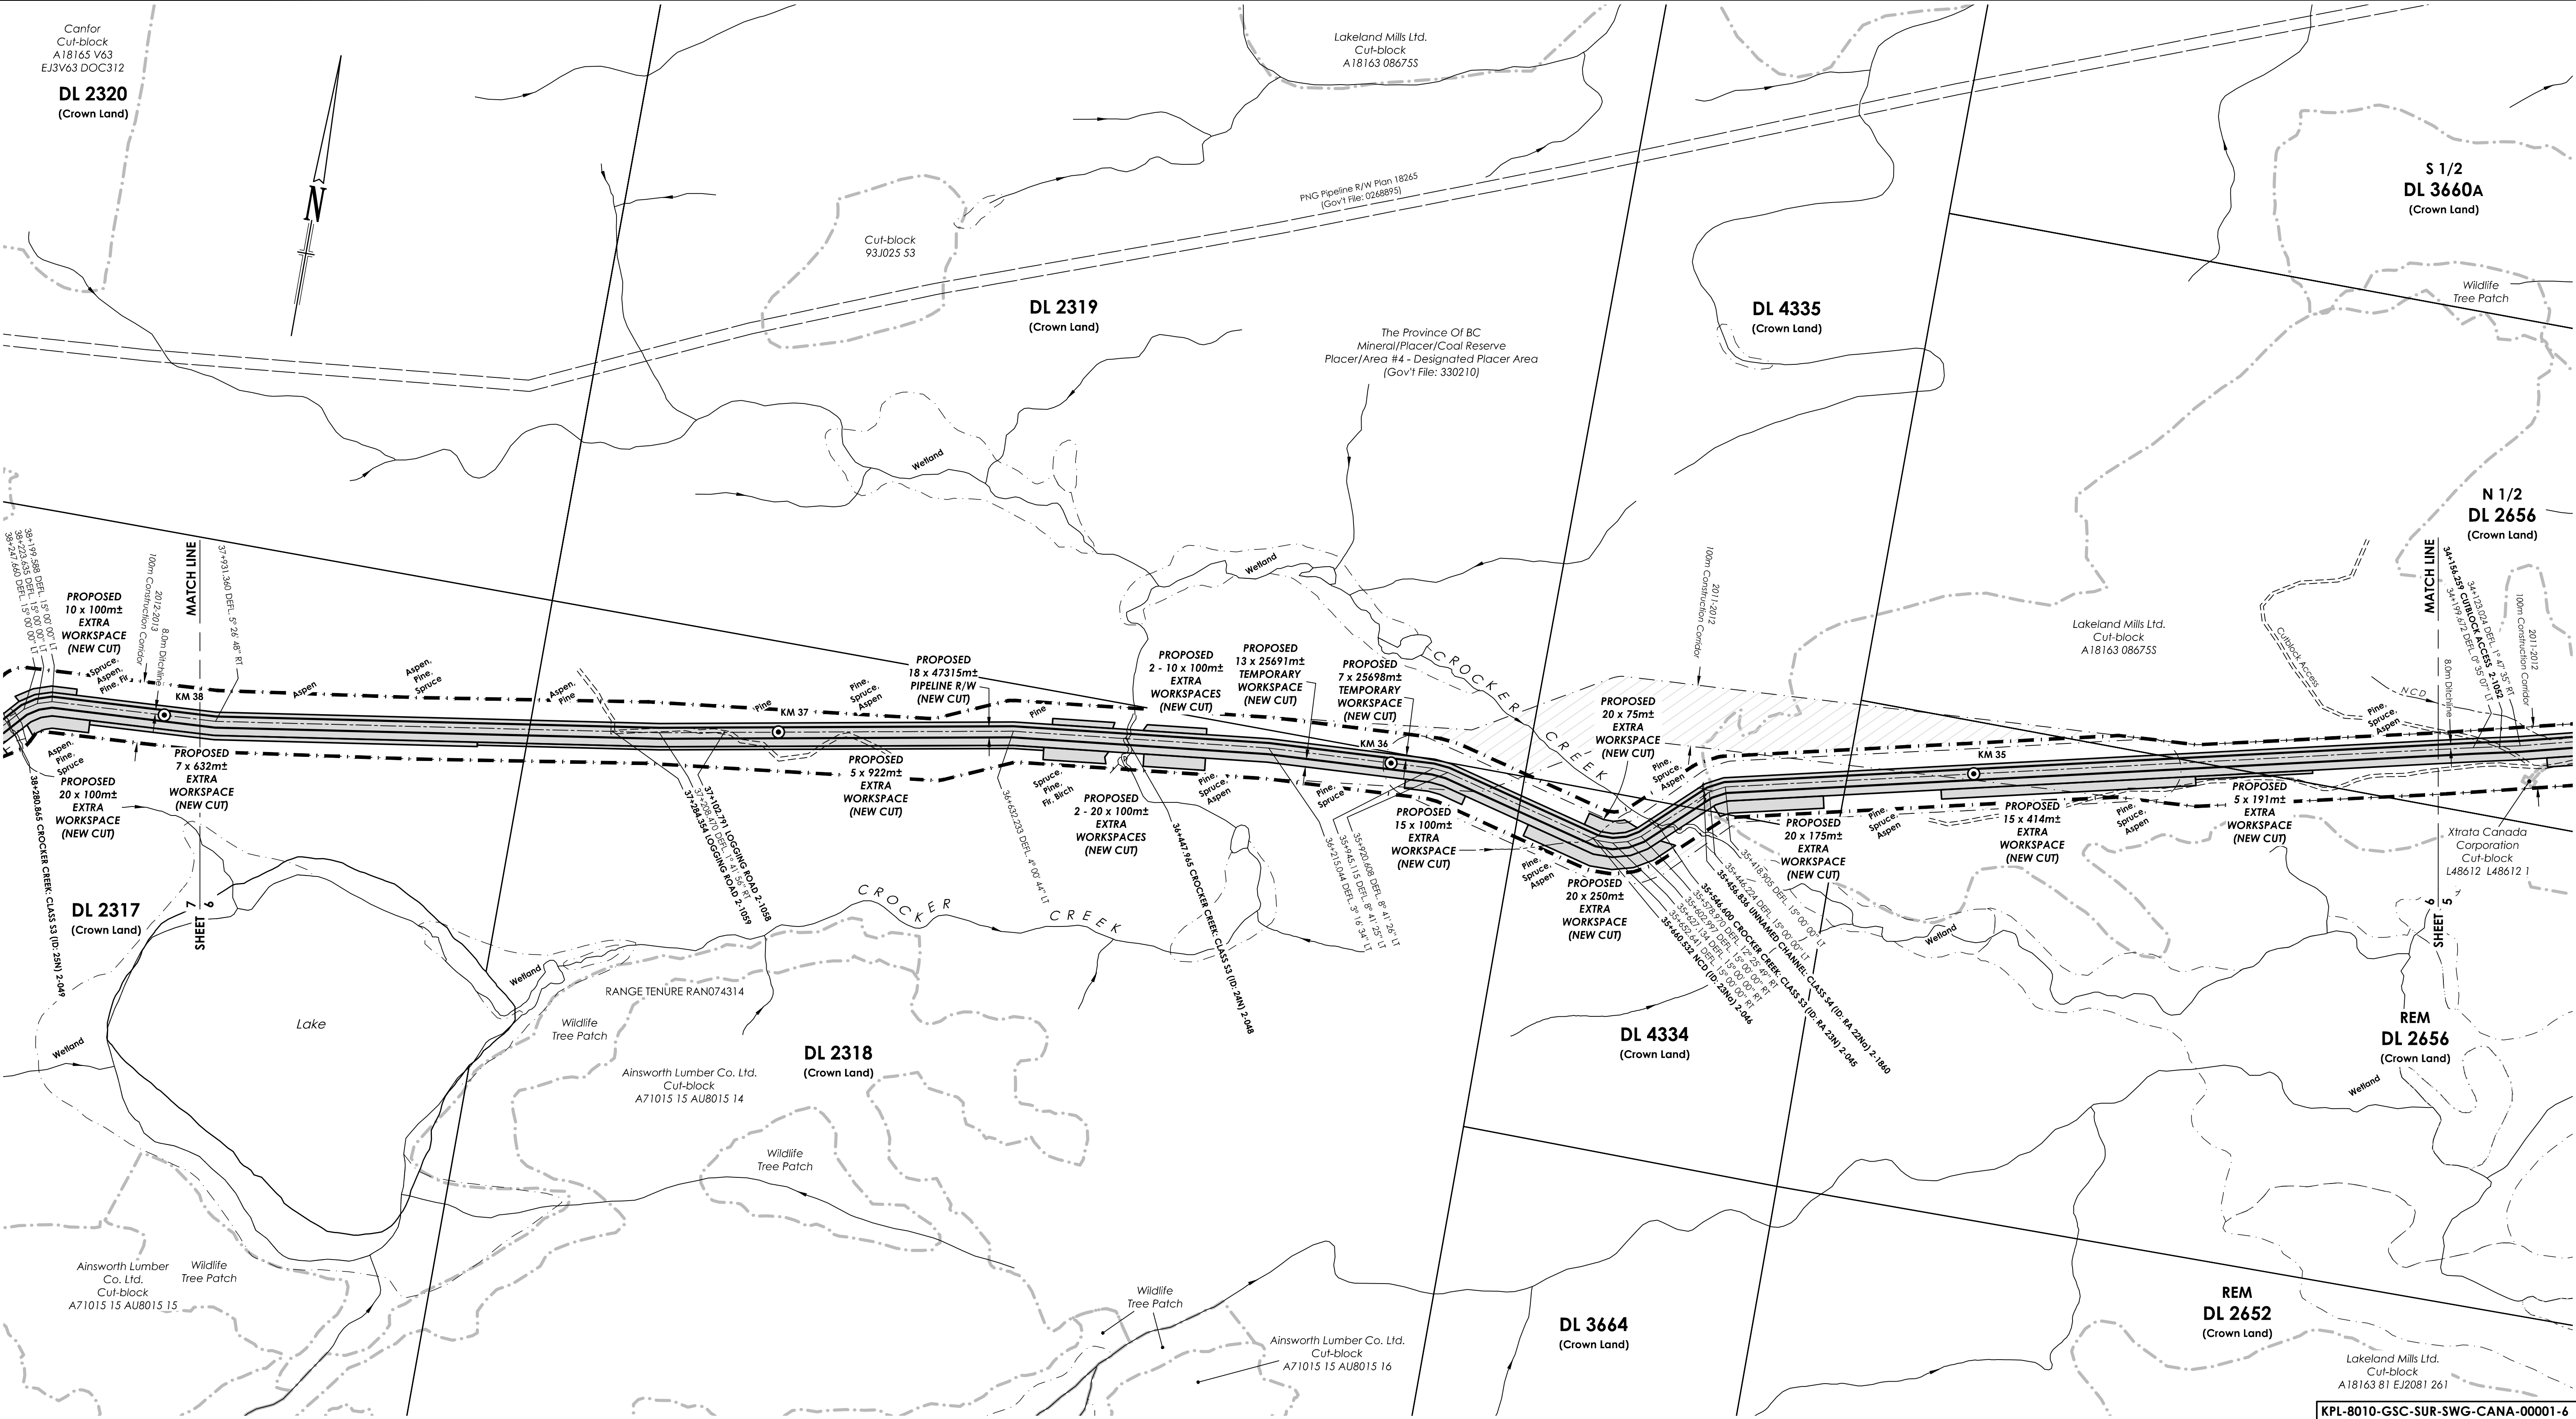

XING #	DESCRIPTION	NORTHING	EASTING	OPERATOR	DWG No.
2-1860	UNNAMED CHANNEL: CLASS S4 (ID: RA 22Na)	6005689	491978		
2-045	CROCKER CREEK: CLASS S3 (ID: RA 23N)	6005628	491913		
2-046	NCD (ID: 23Na)	6005589	491812		
2-048	CROCKER CREEK: CLASS S3 (ID: 24N)	6005615	491036		
2-1058	LOGGING ROAD	6005511	490391	MOF	
2-1059	LOGGING ROAD	6005480	490212	MOF	

NOTES:

All underground facilities shown were located with electronic locators and may be subject to error. Actual locations should be verified independently by the contractor in field prior to any crossings. Plus chainages shown are horizontal distances measured along the surveyed boundary of the right-of-way.

LEGEND:

Drainage shown thus:

Seismic Line shown thus:

2012-2013 Review Corridor shown thus:

Buried Pipe shown thus:

2011-2012 Construction Corridor No Longer Required shown thus:

Fence line shown thus:

Crossing Numbers shown thus: **2-1000**

Powerpole & guy wire shown thus:

Cut block/Woodlot boundary

Top of bank/break in slope

Above ground pipe shown thus:

A.L.R. boundary shown thus:

2013 KM Markers shown thus:

NVC - Non Visible Channel

Vegetation Change shown thus:

Logging Trail shown thus:

Forest Service Road shown thus:

Buried Cable shown thus:

Overhead Powerlines shown thus:

Community Forest boundary:

BC - Begin Curve; EC - End Curve

Hooked Parcel shown thus:

No.	REVISIONS	BY	DATE [YY/MM/DD]	CKD
0	Original Plan Issued	JMS/WC	13/10/16	BP/CD
1	Multiple Updates	WC/OT	13/11/22	BP
2	Update Crossings on Pgs. 41-43, 46, 47, Update Water Crossings	JMS	14/02/24	BP
3	Change Routes on Pgs. 41-43, 46, 47, Update Water Crossings	JMS	15/11/05	BP

APPROVED BY

PROJECT ENGINEER

PACIFIC TRAIL PIPELINES MANAGEMENT INC.

PLAN SHOWING PROPOSED 18m PIPELINE R/W FROM N 1/2 DL 2549 (d-76-K, 93-J-2) TO DL 6699 (c-8-E, 93-K-3)

can-am geomatics

BCGS 93J.015, 93J.025

SCALE = 1 : 5,000

50 0 100 200 300 METRES

SHEET 6 OF 47

PACIFIC TRAIL PIPELINES

FIELD:

CAN-AM FILE: N20120168

CLIENT FILE:

AFE No.:


CAD FILE: N20120168PLSec2_Pg1-23_Rev3.30

LAND FILE:

DATE: 13/10/16

EPASS: 10044323

3 REVISION

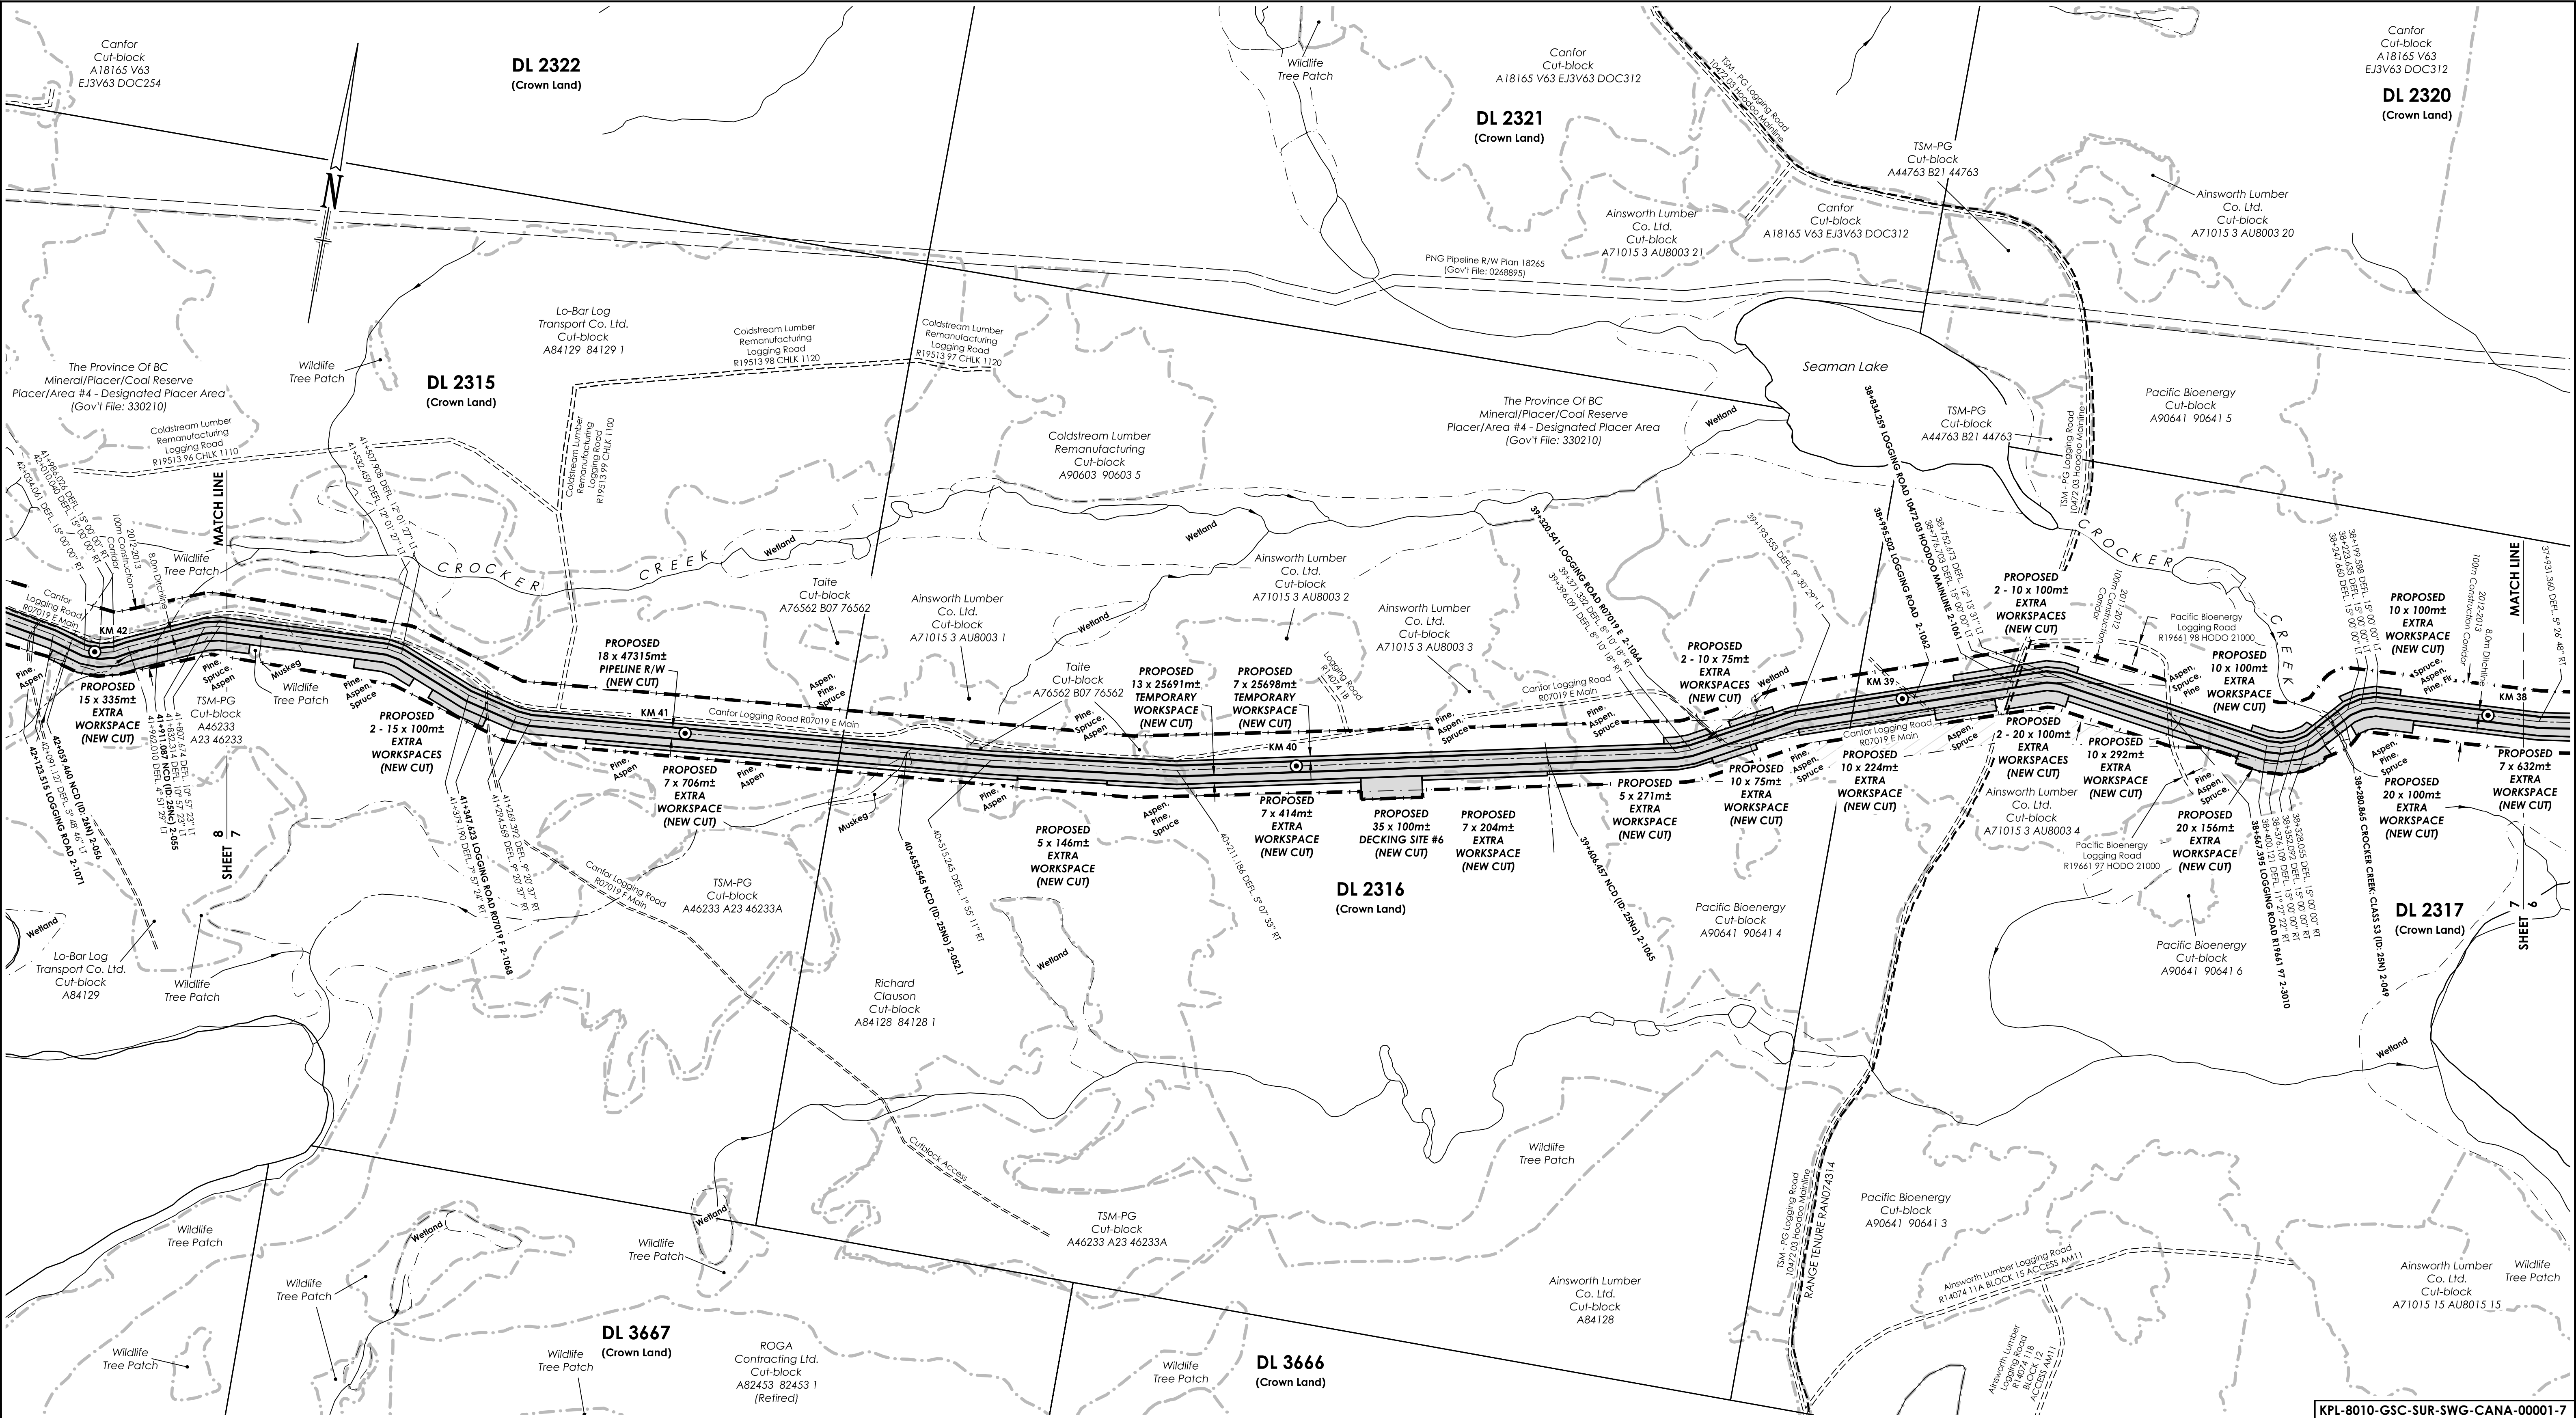

XING #	DESCRIPTION	NORTHING	EASTING	OPERATOR	DWG No.
2-049	CROCKER CREEK: CLASS S3 (ID: 25N)	6005323	489241		
2-3010	LOGGING ROAD R19661 97	6005290	488978	PACIFIC BIOENERGY	
2-1061	LOGGING ROAD 10472 03 HOODOO MAINLINE	6005297	488716	TIMBER SALES MANAGER PRINCE GEORGE	
2-1062	LOGGING ROAD	6005244	488564	MOF	
2-1064	LOGGING ROAD R07019 E	6005120	488266	CANFOR	
2-1065	NCD (ID: 25Na)	6005043	487992		
2-052.1	NCD (ID: 25Nb)	6004866	486964		
2-1068	LOGGING ROAD R07019 F	6004826	486275	CANFOR	

NOTES:

All underground facilities shown were located with electronic locators and may be subject to error. Actual locations should be verified independently by the contractor in field prior to any crossings. Plus chainages shown are horizontal distances measured along the surveyed boundary of the right-of-way.

LEGEND:

Drainage shown thus:

Seismic Line shown thus:

2012-2013 Review Corridor shown thus:

Buried Pipe shown thus:

2011-2012 Construction Corridor No Longer Required shown thus:

Fence line shown thus:

Crossing Numbers shown thus: **2-1000**

Powerpole & guy wire shown thus:

Cut block/Woodlot boundary

Top of bank/break in slope

Above ground pipe shown thus:

A.L.R. boundary shown thus:

2013 KM Markers shown thus:

NVC - Non Visible Channel

Vegetation Change shown thus:

Logging Trail shown thus:

Forest Service Road shown thus:

Buried Cable shown thus:

Overhead Powerlines shown thus:

Community Forest boundary:

BC - Begin Curve; EC - End Curve

Hooked Parcel shown thus:

PACIFIC TRAIL PIPELINES MANAGEMENT INC.

PLAN SHOWING PROPOSED 18m PIPELINE R/W FROM N 1/2 DL 2549 (d-76-K, 93-J-2) TO DL 6699 (c-8-E, 93-K-3)

can-am geomatics

can-am geomatics bc
Fort Nelson, B.C.
www.canam.com

Phone: 250.774.7881
Toll Free: 1.877.870.7881
Fax: 250.774.7882

BCGS 93J.014, 93J.015
SCALE = 1 : 5,000

SHEET 7 OF 47

FIELD:

CAN-AM FILE: N20120168

CLIENT FILE:

AFE No.:

CAD FILE: N20120168L Sec2, Pgt-23, Rev3.30


LAND FILE:

DATE: 13/10/16

EPASS: 10044323

REVISION

3

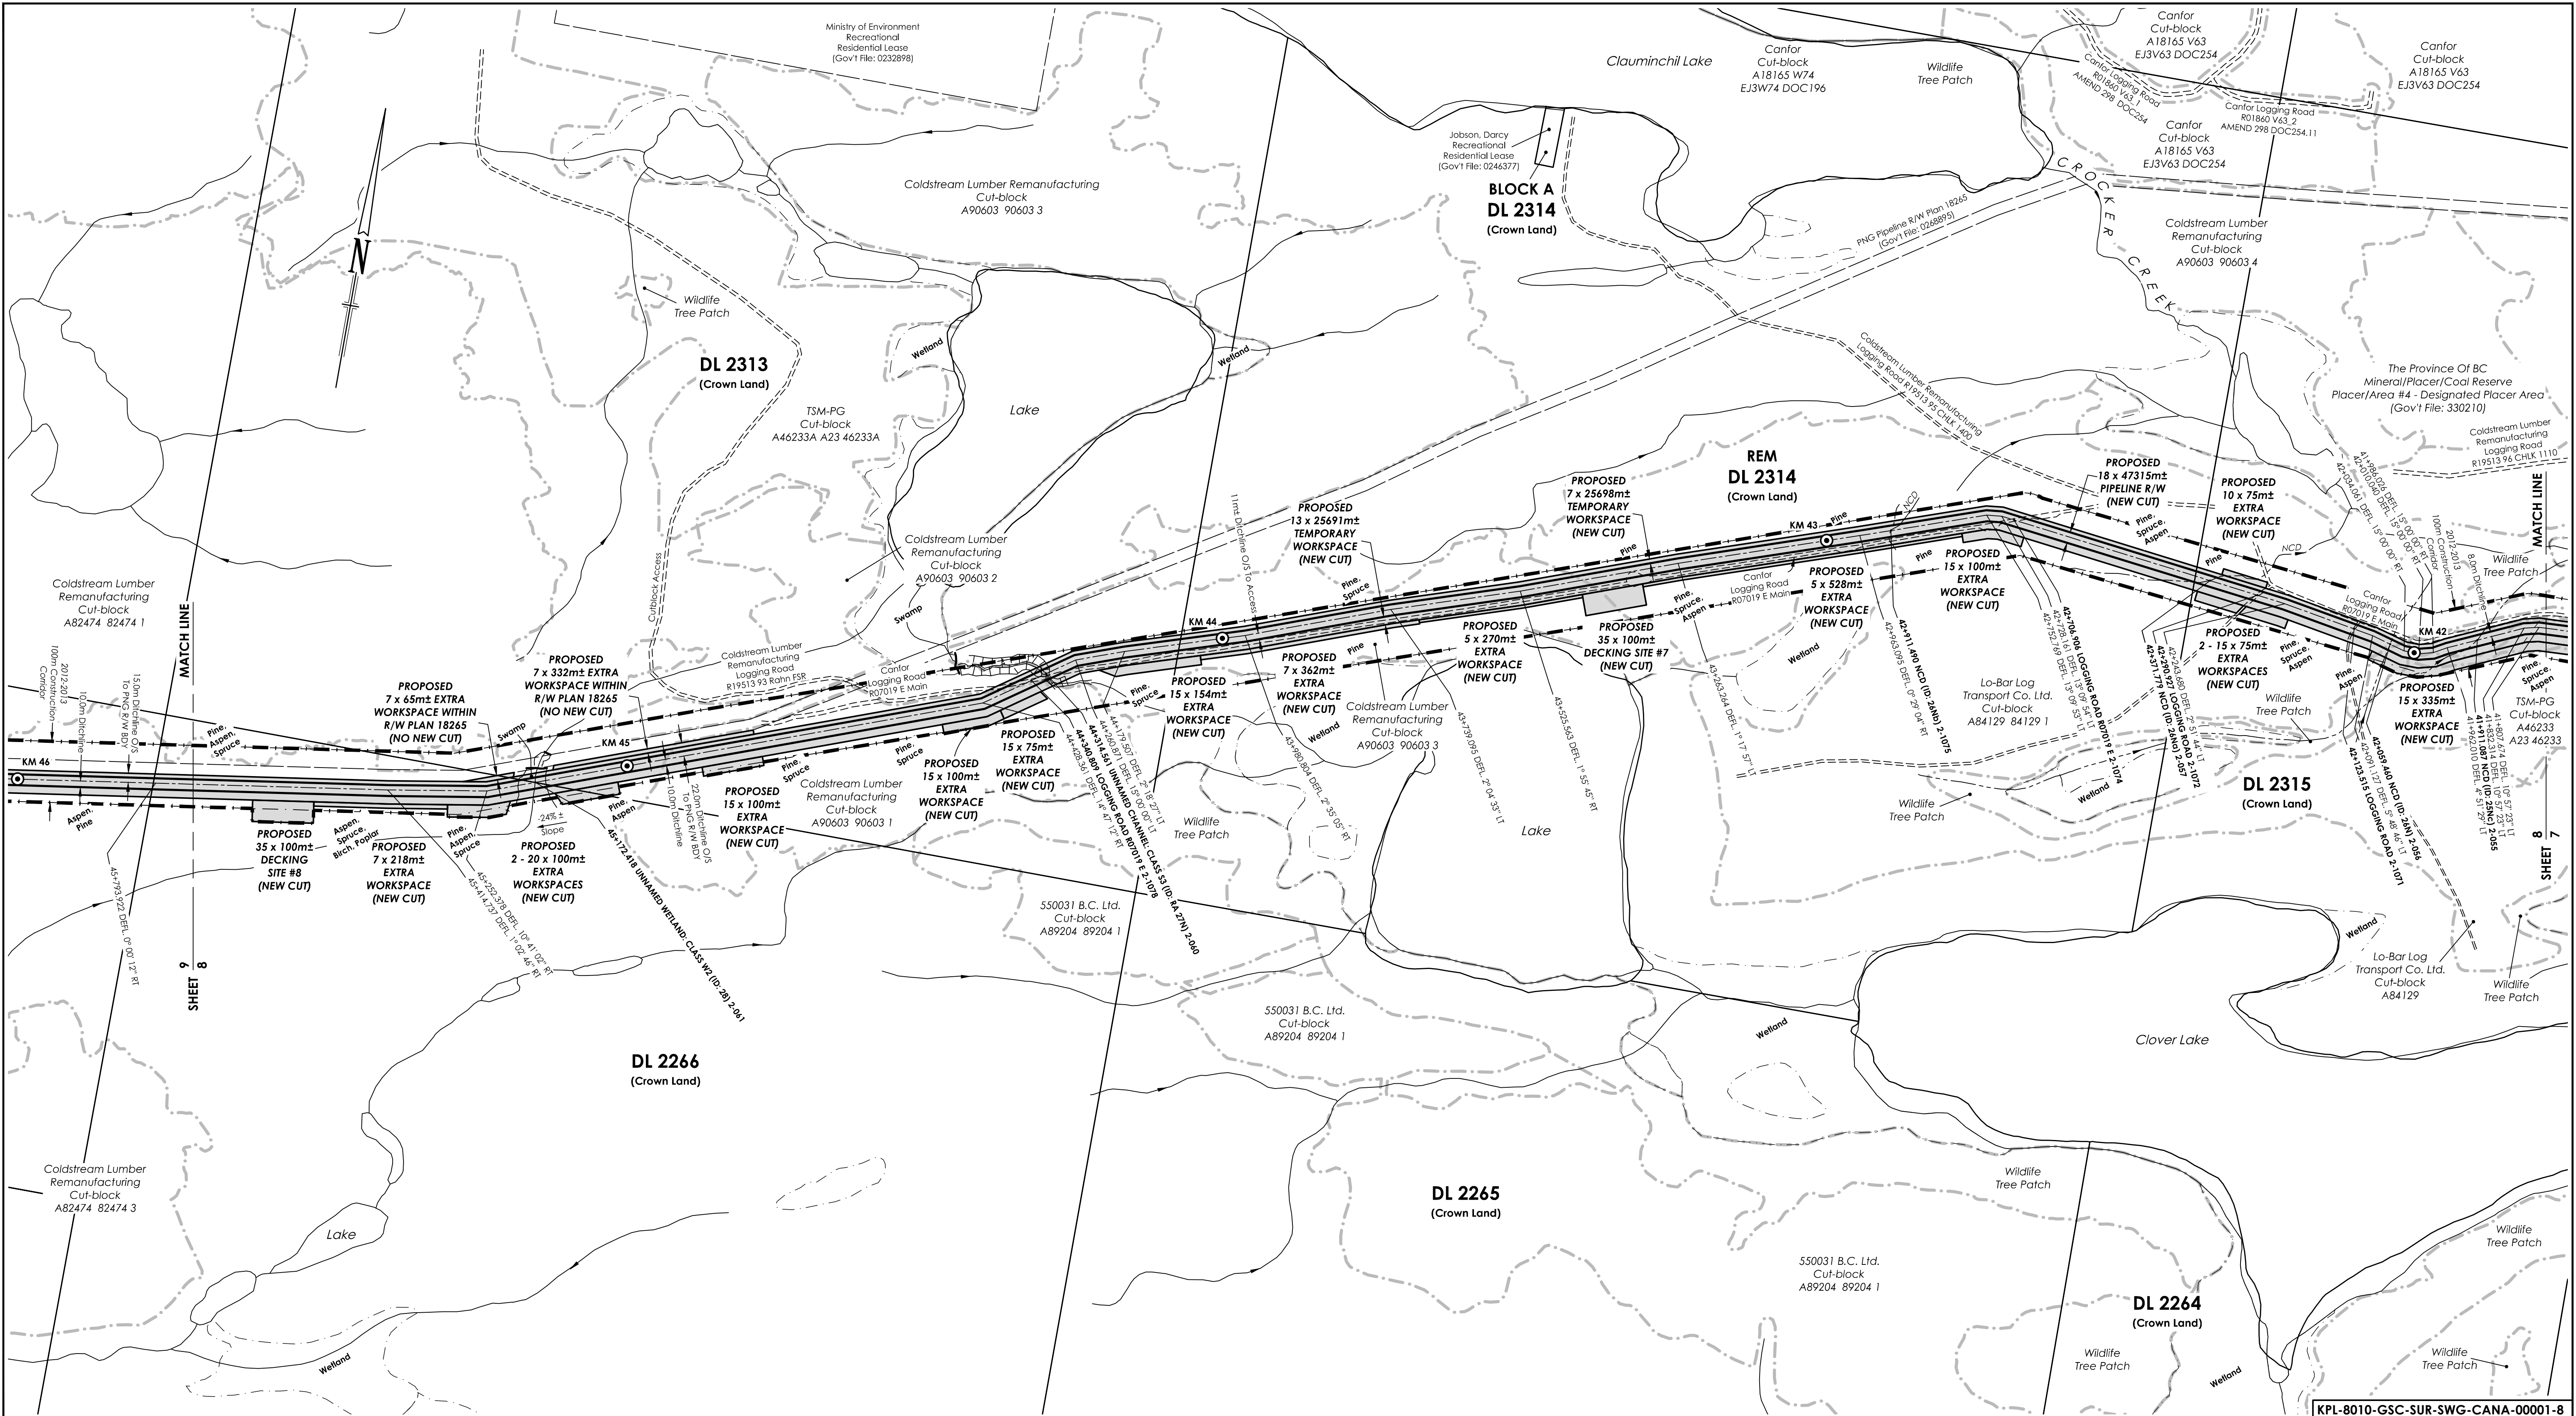

XING #	DESCRIPTION	NORTHING	EASTING	OPERATOR	DWG No.
2-055	NCD (ID: 25Nc)	6004835	485730		
2-056	NCD (ID: 26N)	6004803	485591		
2-1071	LOGGING ROAD	6004817	485529	MOF	
2-1072	LOGGING ROAD	6004844	485364	MOF	
2-057	NCD (ID: 26Na)	6004854	485283		
2-1074	LOGGING ROAD R07019 E	6004895	484951	CANFOR	
2-1075	NCD (ID: 26Nb)	6004843	484756		
2-060	UNNAMED CHANNEL: CLASS S3 (ID: RA 27N)	6004371	483439		
2-1078	LOGGING ROAD R07019 E	6004356	483417	CANFOR	
2-061	UNNAMED WETLAND: CLASS W2 (ID: 28)	6004050	482649		

NOTES:
All underground facilities shown were located with electronic locators and may be subject to error. Actual locations should be verified independently by the contractor in field prior to any crossings. Plus chainages shown are horizontal distances measured along the surveyed boundary of the right-of-way.

LEGEND:

Drainage shown thus:

Seismic Line shown thus:

2012-2013 Review Corridor shown thus:

Buried Pipe shown thus:

2011-2012 Construction Corridor No Longer Required shown thus:

Fence line shown thus:

Crossing Numbers shown thus: **2-1000**

Powerpole & guy wire shown thus:

Cut block/Woodlot boundary

Top of bank/break in slope

Above ground pipe shown thus:

A.L.R. boundary shown thus:

2013 KM Markers shown thus:

NVC - Non Visible Channel

Vegetation Change shown thus:

Logging Trail shown thus:

Forest Service Road shown thus:

Buried Cable shown thus:

Overhead Powerlines shown thus:

Community Forest boundary:

BC - Begin Curve; EC - End Curve

Hooked Parcel shown thus:

No.	REVISIONS	BY	DATE (YY/MM/DD)	CKD
0	Original Plan Issued	JMS/WC	13/10/16	BP/CD
1	Multiple Updates	WC/OT	13/11/22	BP
2	Update Crossings on Pgs. 12, 19, 21, 35, 39, 42 & 45	JMS	14/02/24	BP
3	Change Routes on Pgs. 41-43, 46, 47, Update Water Crossings	JMS	15/11/05	BP

APPROVED BY

PROJECT ENGINEER

can-am geomatics

can-am geomatics bc
Fort Nelson, B.C.
www.canam.com

Phone: 250.774.7881
Toll Free: 1.877.870.7881
Fax: 250.774.7882

BCGS 93J.014

SCALE = 1 : 5,000

50 0 100 200 300
METRES

SHEET 8 OF 47


PACIFIC TRAIL PIPELINES MANAGEMENT INC.

**PLAN SHOWING PROPOSED
18m PIPELINE R/W FROM
N 1/2 DL 2549 (d-76-K, 93-J-2)
TO DL 6699 (c-8-E, 93-K-3)**

FIELD:
CAN-AM FILE: N20120168

CLIENT FILE:
AFE No.:
CAD FILE: N20120168P_Sec2_Pg1-23_Rev3.30
LAND FILE:
DATE: 13/10/16
EPASS: 10044323

3
REVISION

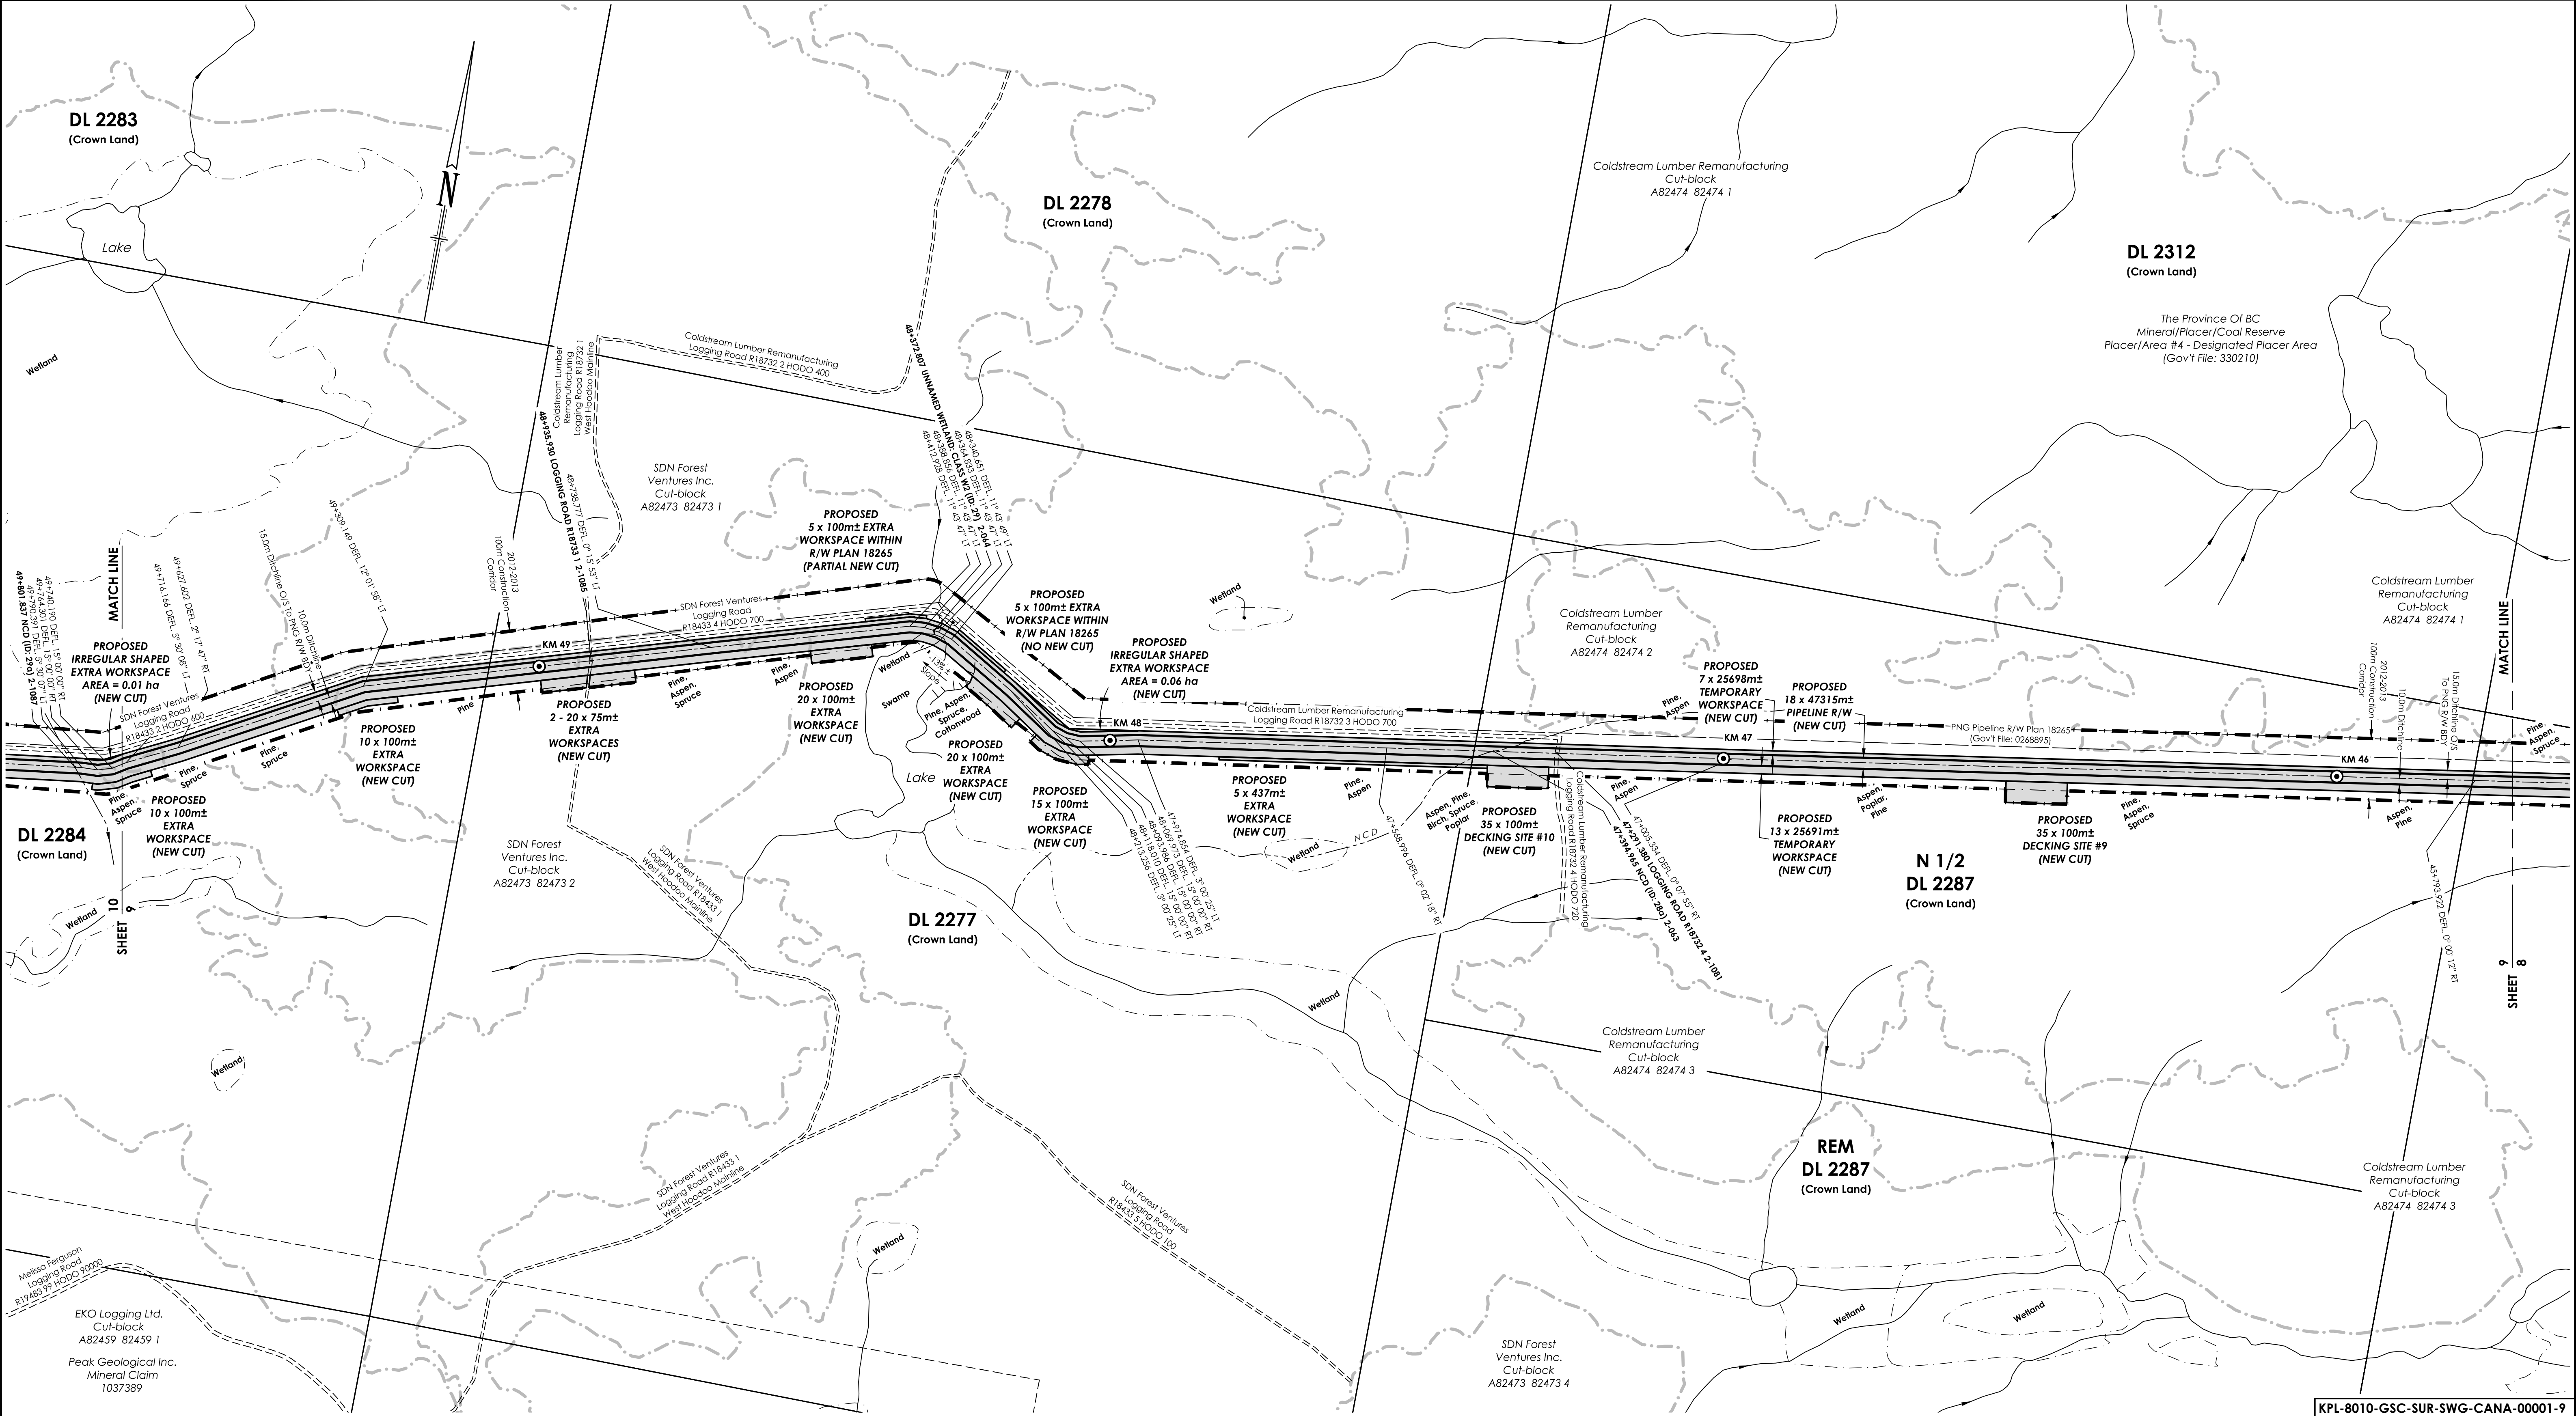

XING #	DESCRIPTION	NORTHING	EASTING	OPERATOR	DWG No.
2-1081	LOGGING ROAD R18732 4	6003721	480559	COLDSTREAM LUMBER REMANUFACTURING	
2-063	NCD (ID: 28a)	6003706	480456		
2-064	UNNAMED WETLAND: CLASS W2 (ID: 29)	6003740	479524		
2-1085	LOGGING ROAD R18733 1	6003593	478983	SDN FOREST VENTURES INC.	

NOTES:
All underground facilities shown were located with electronic locators and may be subject to error. Actual locations should be verified independently by the contractor in field prior to any crossings. Plus chainages shown are horizontal distances measured along the surveyed boundary of the right-of-way.

LEGEND:

Drainage shown thus:

Seismic Line shown thus:

2012-2013 Review Corridor shown thus:

Buried Pipe shown thus:

2011-2012 Construction Corridor No Longer Required shown thus:

Fence line shown thus:

Crossing Numbers shown thus: **2-1000**

Powerpole & guy wire shown thus: PP

Cut block/Woodlot boundary

Top of bank/break in slope

Above ground pipe shown thus:

A.L.R. boundary shown thus:

2013 KM Markers shown thus: KM 0

NVC - Non Visible Channel

Vegetation Change shown thus:

Logging Trail shown thus:

Forest Service Road shown thus:

Buried Cable shown thus:

Overhead Powerlines shown thus:

Community Forest boundary:

BC - Begin Curve; EC - End Curve

Hooked Parcel shown thus:

No.	REVISIONS	BY	DATE (YY/MM/DD)	CKD
0	Original Plan Issued	JMS/WC	13/10/16	BP/CD
1	Multiple Updates	WC/OT	13/11/22	BP
2	Update Crossings on Pgs. 41-43, 46, 47, Update Water Crossings	JMS	14/02/24	BP
3	Change Routes on Pgs. 41-43, 46, 47, Update Water Crossings	JMS	15/11/05	BP

APPROVED BY

PROJECT ENGINEER

PACIFIC TRAIL PIPELINES MANAGEMENT INC.

**PLAN SHOWING PROPOSED
18m PIPELINE R/W FROM
N 1/2 DL 2549 (d-76-K, 93-J-2)
TO DL 6699 (c-8-E, 93-K-3)**

can-am geomatics
can-am geomatics bc
Fort Nelson, B.C.
www.canam.com

Phone: 250.774.7881
Toll Free: 1.877.870.7881
Fax: 250.774.7882

BCGS 93J.014
SCALE = 1 : 5,000
50 0 100 200 300
METRES
SHEET 9 OF 47

FIELD:

CAN-AM FILE: N20120168

CLIENT FILE:

AFE No.:

CAD FILE: N20120168L Sec2, Pgs 23, Rev3,30


LAND FILE:

DATE: 13/10/16

EPASS: 10044323

3

REVISION

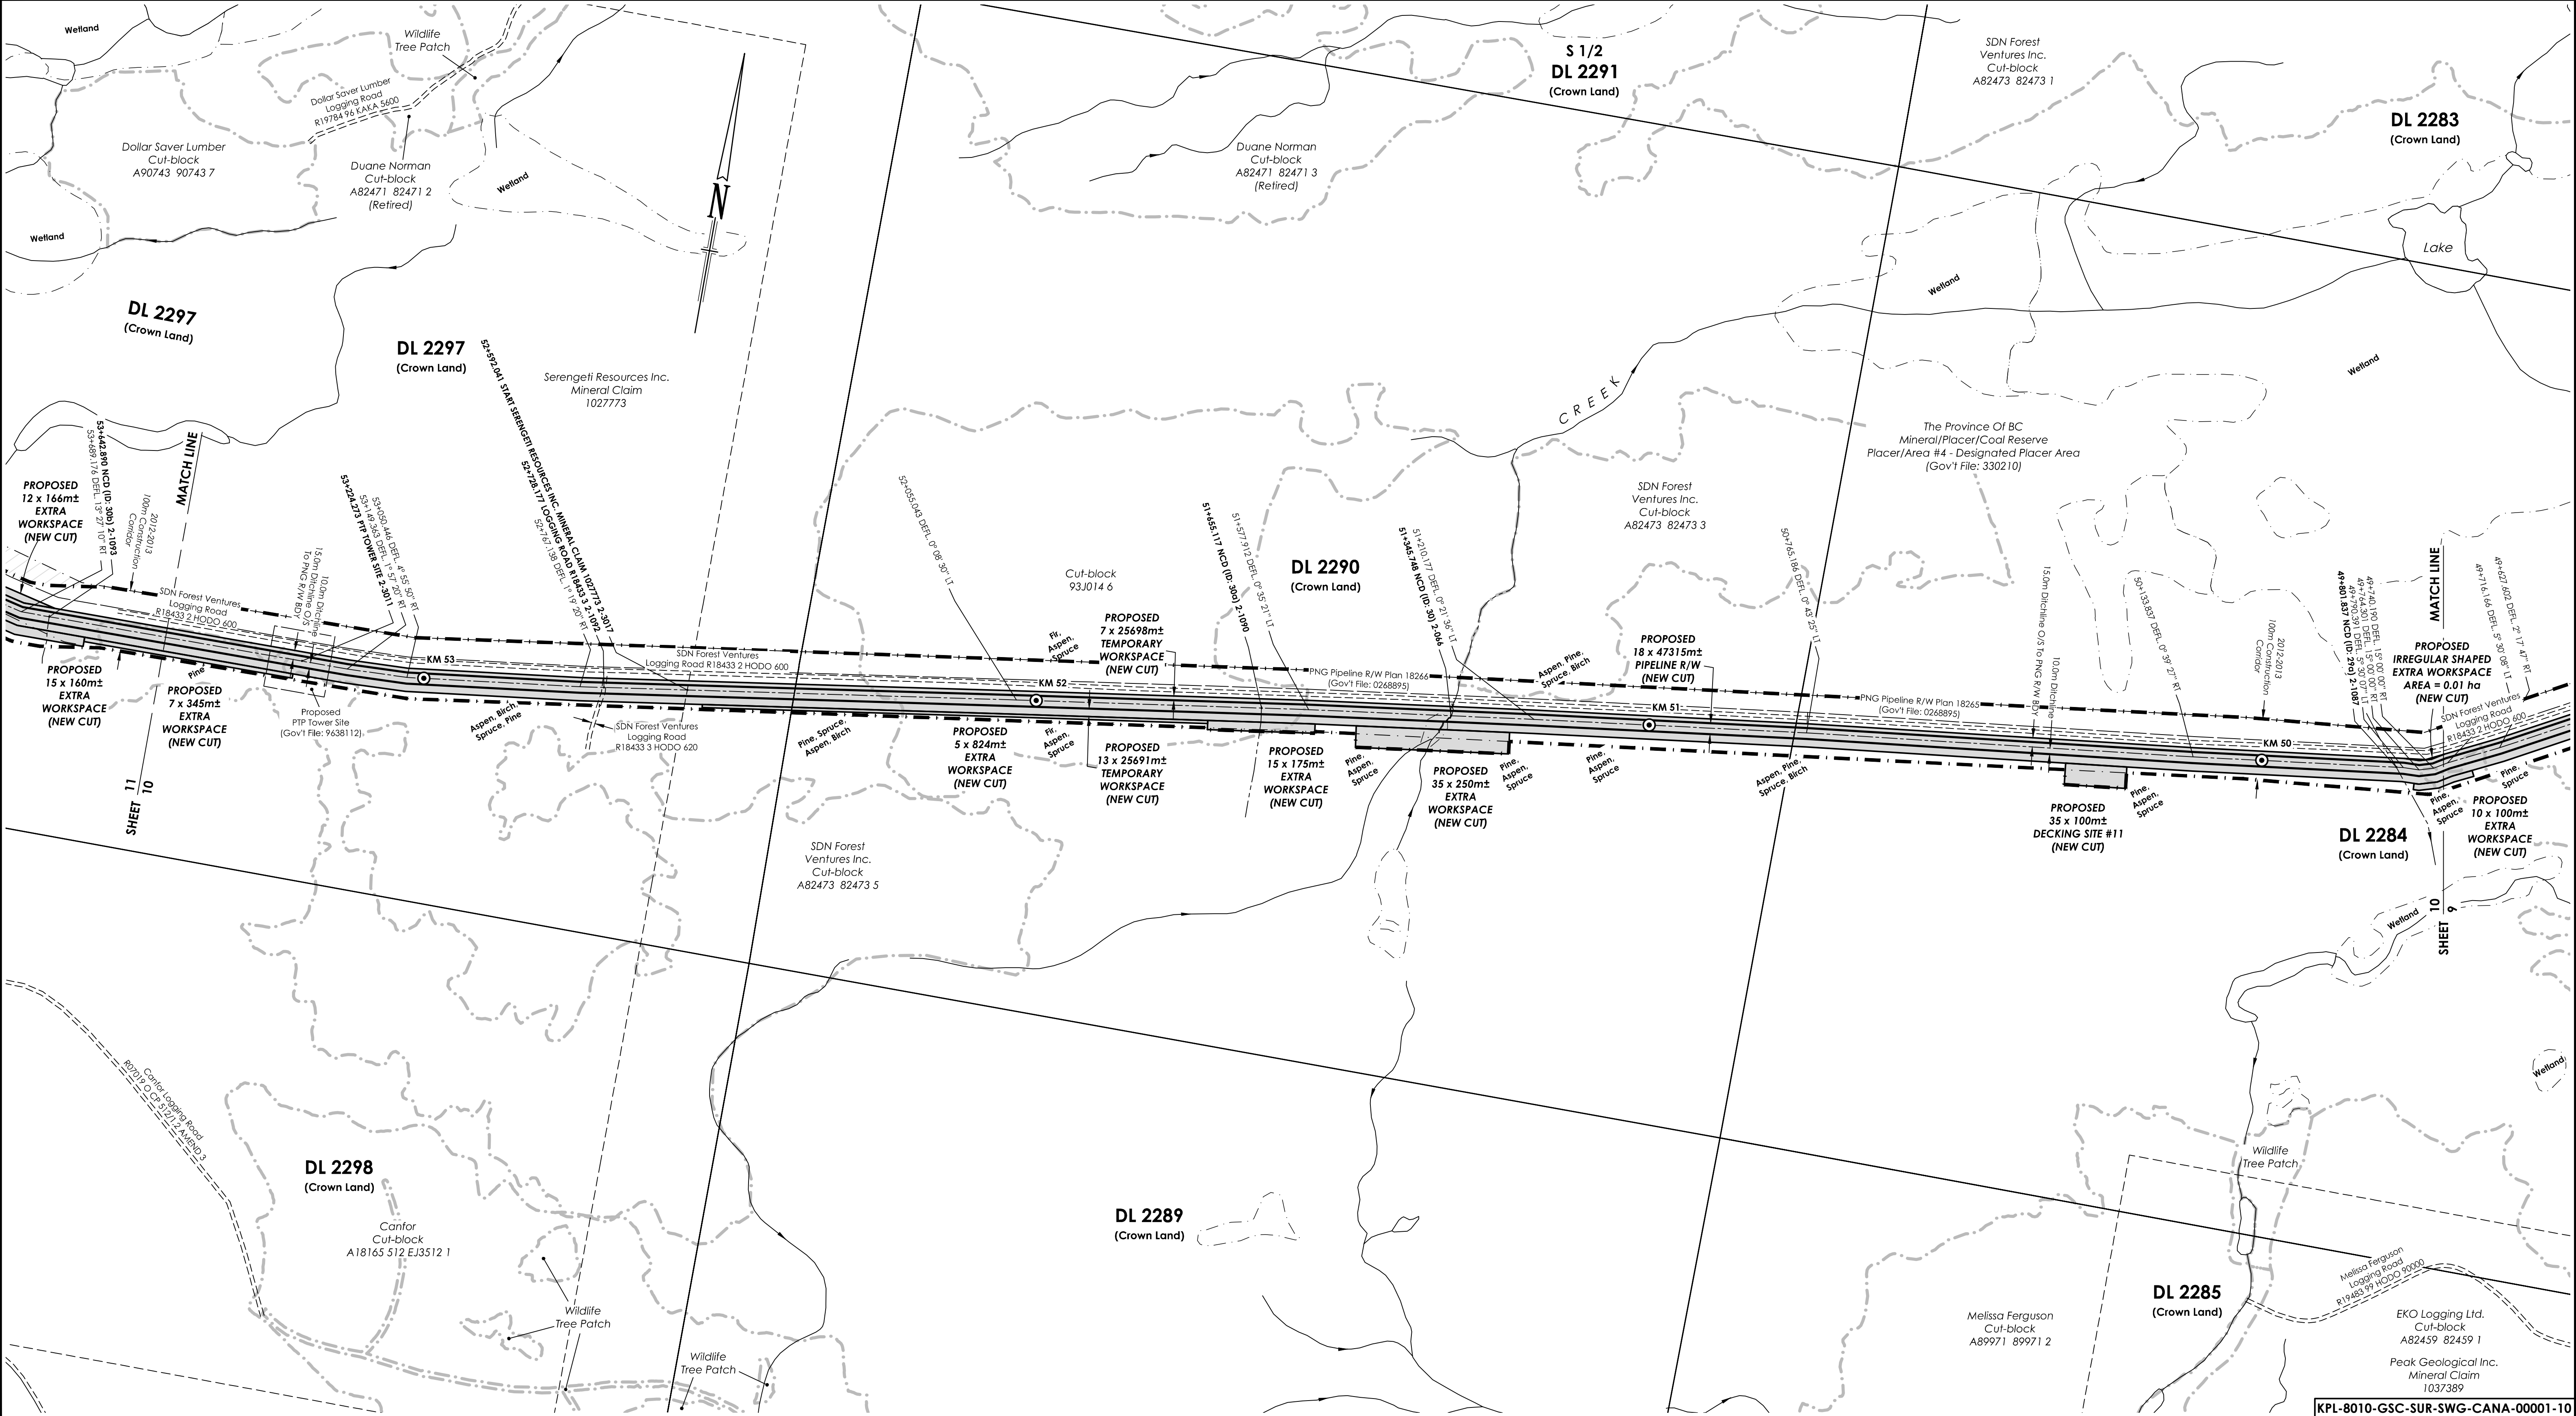

XING #	DESCRIPTION	NORTHING	EASTING	OPERATOR	DWG No.
2-1087	NCD (ID: 29a)	6003275	478185		
2-066	NCD (ID: 30)	6003087	476654		
2-1090	NCD (ID: 30a)	6003046	476347		
2-3017	START SERENGETI RESOURCES INC MINERAL CLAIM 1027773	6002910	475421	SERENGETI RESOURCES INC.	
2-1092	LOGGING ROAD R18433 3	6002891	475287	SDN FOREST VENTURES INC.	
2-3011	PTP TOWER SITE	6002847	474795	PTP	

NOTES:

All underground facilities shown were located with electronic locators and may be subject to error. Actual locations should be verified independently by the contractor in field prior to any crossings. Plus chainages shown are horizontal distances measured along the surveyed boundary of the right-of-way.

LEGEND:

Drainage shown thus:

Seismic Line shown thus:

2012-2013 Review Corridor shown thus:

2011-2012 Construction Corridor No Longer Required shown thus:

Fence line shown thus:

Crossing Numbers shown thus: **2-1000**

Powerpole & guy wire shown thus: PP

Cut block/Woodlot boundary

Top of bank/break in slope

Above ground pipe shown thus: A.L.R.

A.L.R. boundary shown thus:

2013 KM Markers shown thus: KM 0

NVC - Non Visible Channel

Vegetation Change shown thus:

Logging Trail shown thus:

Forest Service Road shown thus:

Buried Cable shown thus: c

Overhead Powerlines shown thus: p

Community Forest boundary:

BC - Begin Curve; EC - End Curve

Hooked Parcel shown thus:

REVISIONS

No.	REVISIONS	BY	DATE (YY/MM/DD)	CKD
0	Original Plan Issued	JMS/WC	13/10/16	BP/CD
1	Multiple Updates	WC/OT	13/11/22	BP
2	Update Crossings on Pgs. 12, 19, 21, 35, 39, 42 & 45	JMS	14/02/24	BP
3	Change Routes on Pgs. 41-43, 46, 47, Update Water Crossings	JMS	15/11/05	BP

PACIFIC TRAIL PIPELINES MANAGEMENT INC.

PLAN SHOWING PROPOSED 18m PIPELINE R/W FROM N 1/2 DL 2549 (d-76-K, 93-J-2) TO DL 6699 (c-8-E, 93-K-3)

can-am geomatics


can-am geomatics bc
Fort Nelson, B.C.
www.canam.com

Phone: 250.774.7881
Toll Free: 1.877.870.7881
Fax: 250.774.7882

BCGS 93J.014
SCALE = 1 : 5,000
SHEET 10 OF 47

FIELD:
CAN-AM FILE: N20120168
CLIENT FILE:
AFE No.:
CAD FILE: N20120168P_Sec2_Pg1-23_Rev3.30
LAND FILE:
DATE: 13/10/16
EPASS: 10044323

3
REVISION

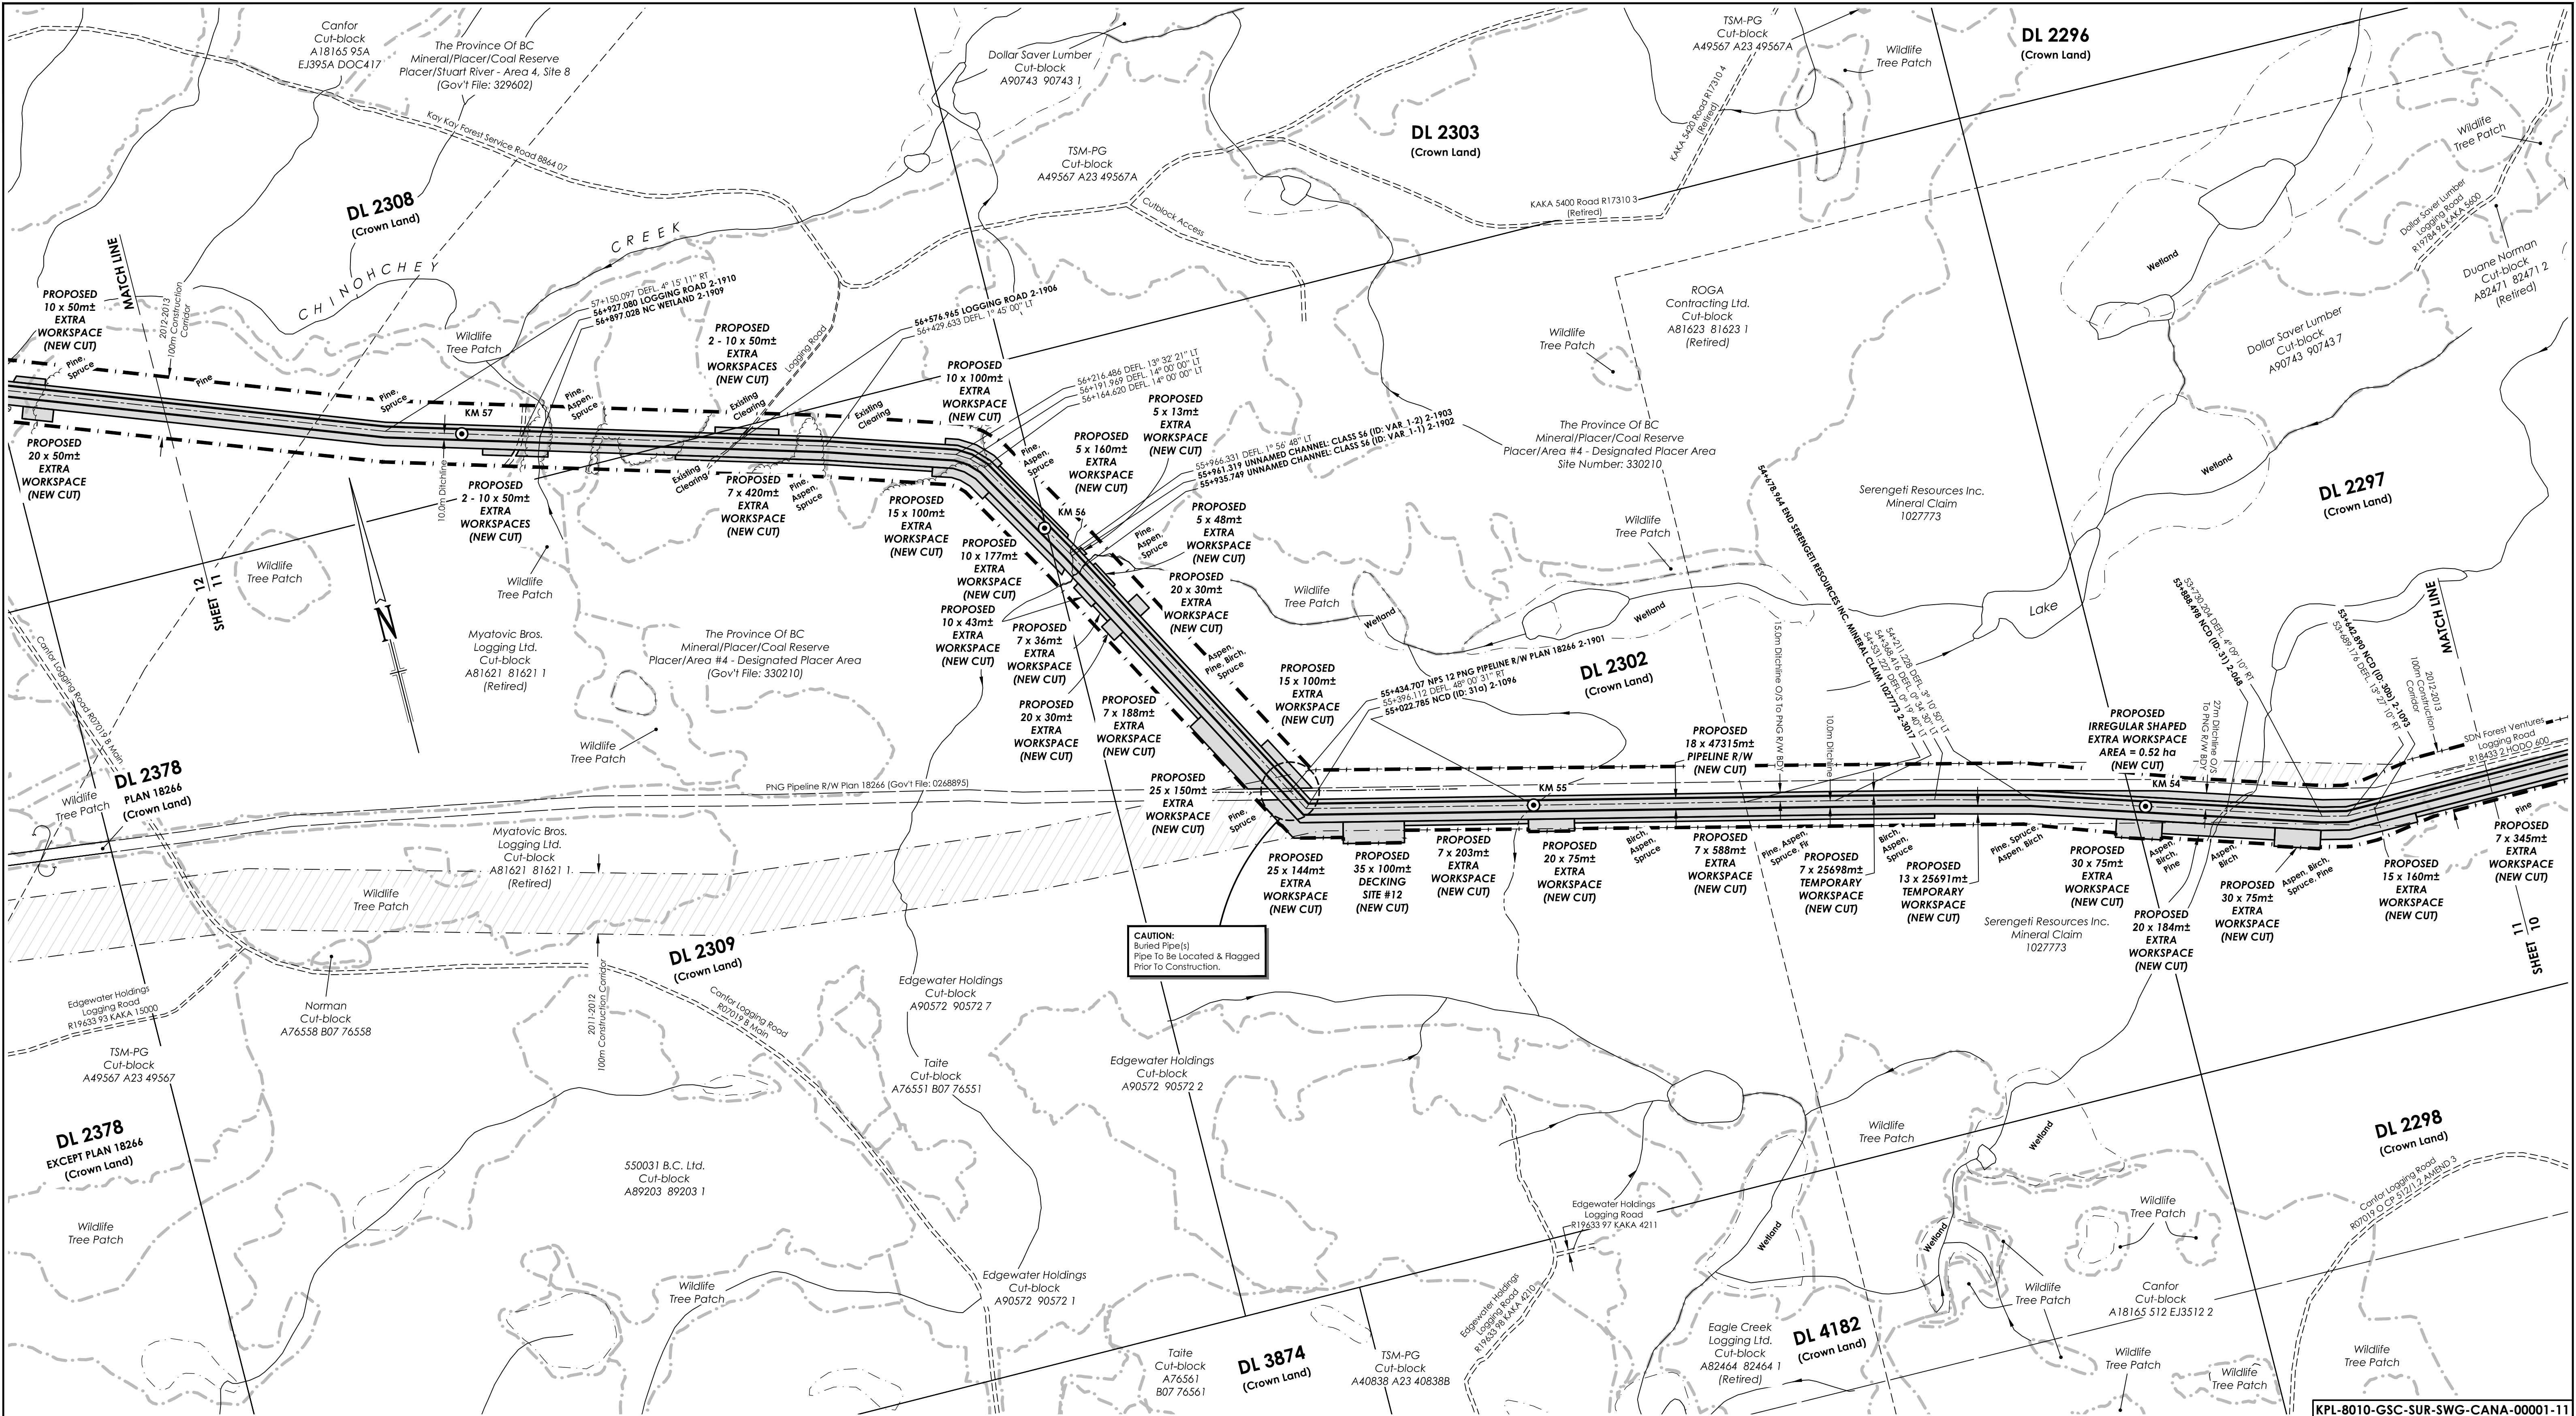

XING #	DESCRIPTION	NORTHING	EASTING	OPERATOR	DWG No.
2-1093	NCD (ID: 30b)	6002846	474376		
2-068	NCD (ID: 31)	6002902	474141		
2-3017	SERENGETI RESOURCES INC. MINERAL CLAIM 1027773	6003109	473382	SERENGETI RESOURCES INC.	
2-1096	NCD (ID: 31a)	6003188	473048		
2-1901	NPS 12 PNG PIPELINE R/W PLAN 18266	6003309	472667	PNG	
2-1902	UNNAMED CHANNEL: CLASS S6 (ID: VAR. 1-1)	6003746	472428		
2-1903	UNNAMED CHANNEL: CLASS S6 (ID: VAR. 1-2)	6003769	472416		
2-1906	LOGGING ROAD	6004082	471929	MOF	
2-1909	NC WETLAND	6004171	471622		
2-1910	LOGGING ROAD	6004179	471593	MOF	

NOTES:
All underground facilities shown were located with electronic locators and may be subject to error. Actual locations should be verified independently by the contractor in field prior to any crossings. Plus chainages shown are horizontal distances measured along the surveyed boundary of the right-of-way.

LEGEND:

Drainage shown thus:

Seismic Line shown thus:

2012-2013 Review Corridor shown thus:

Buried Pipe shown thus:

2011-2012 Construction Corridor No Longer Required shown thus:

Fence line shown thus:

Crossing Numbers shown thus:

Powerpole & guy wire shown thus:

Cut block/Woodlot boundary

Top of bank/break in slope

Above ground pipe shown thus:

A.L.R. boundary shown thus:

2013 KM Markers shown thus:

NVC - Non Visible Channel

Vegetation Change shown thus:

Logging Trail shown thus:

Forest Service Road shown thus:

Buried Cable shown thus:

Overhead Powerlines shown thus:

Community Forest boundary:

BC - Begin Curve; EC - End Curve

Hooked Parcel shown thus:

No.	REVISIONS	BY	DATE (YY/MM/DD)	CKD
0	Original Plan Issued	JMS/WC	13/10/16	BP/CD
1	Multiple Updates	WC/OT	13/11/22	BP
2	Update Crossings on Pgs. 12, 19, 21, 35, 39, 42 & 45	JMS	14/02/24	BP
3	Change Routes on Pgs. 41-43, 46, 47, Update Water Crossings	JMS	15/11/05	BP

APPROVED BY

PROJECT ENGINEER

PACIFIC TRAIL PIPELINES MANAGEMENT INC.

**PLAN SHOWING PROPOSED
18m PIPELINE R/W FROM
N 1/2 DL 2549 (d-76-K, 93-J-2)
TO DL 6699 (c-8-E, 93-K-3)**

can-am geomatics bc
Fort Nelson, B.C.
www.canam.com

Phone: 250.774.7881
Toll Free: 1.877.870.7881
Fax: 250.774.7882


BCGS 93J.013, 93J.014
SCALE = 1 : 5,000
SHEET 11 OF 47

50 100 200 300
METRES

FIELD:
CAN-AM FILE: N20120168

CLIENT FILE:
AFE No.:
CAD FILE: N20120168PL-sec2_Pg1-23_rev30
LAND FILE:
DATE: 13/10/16
EPASS: 10044323

3
REVISION

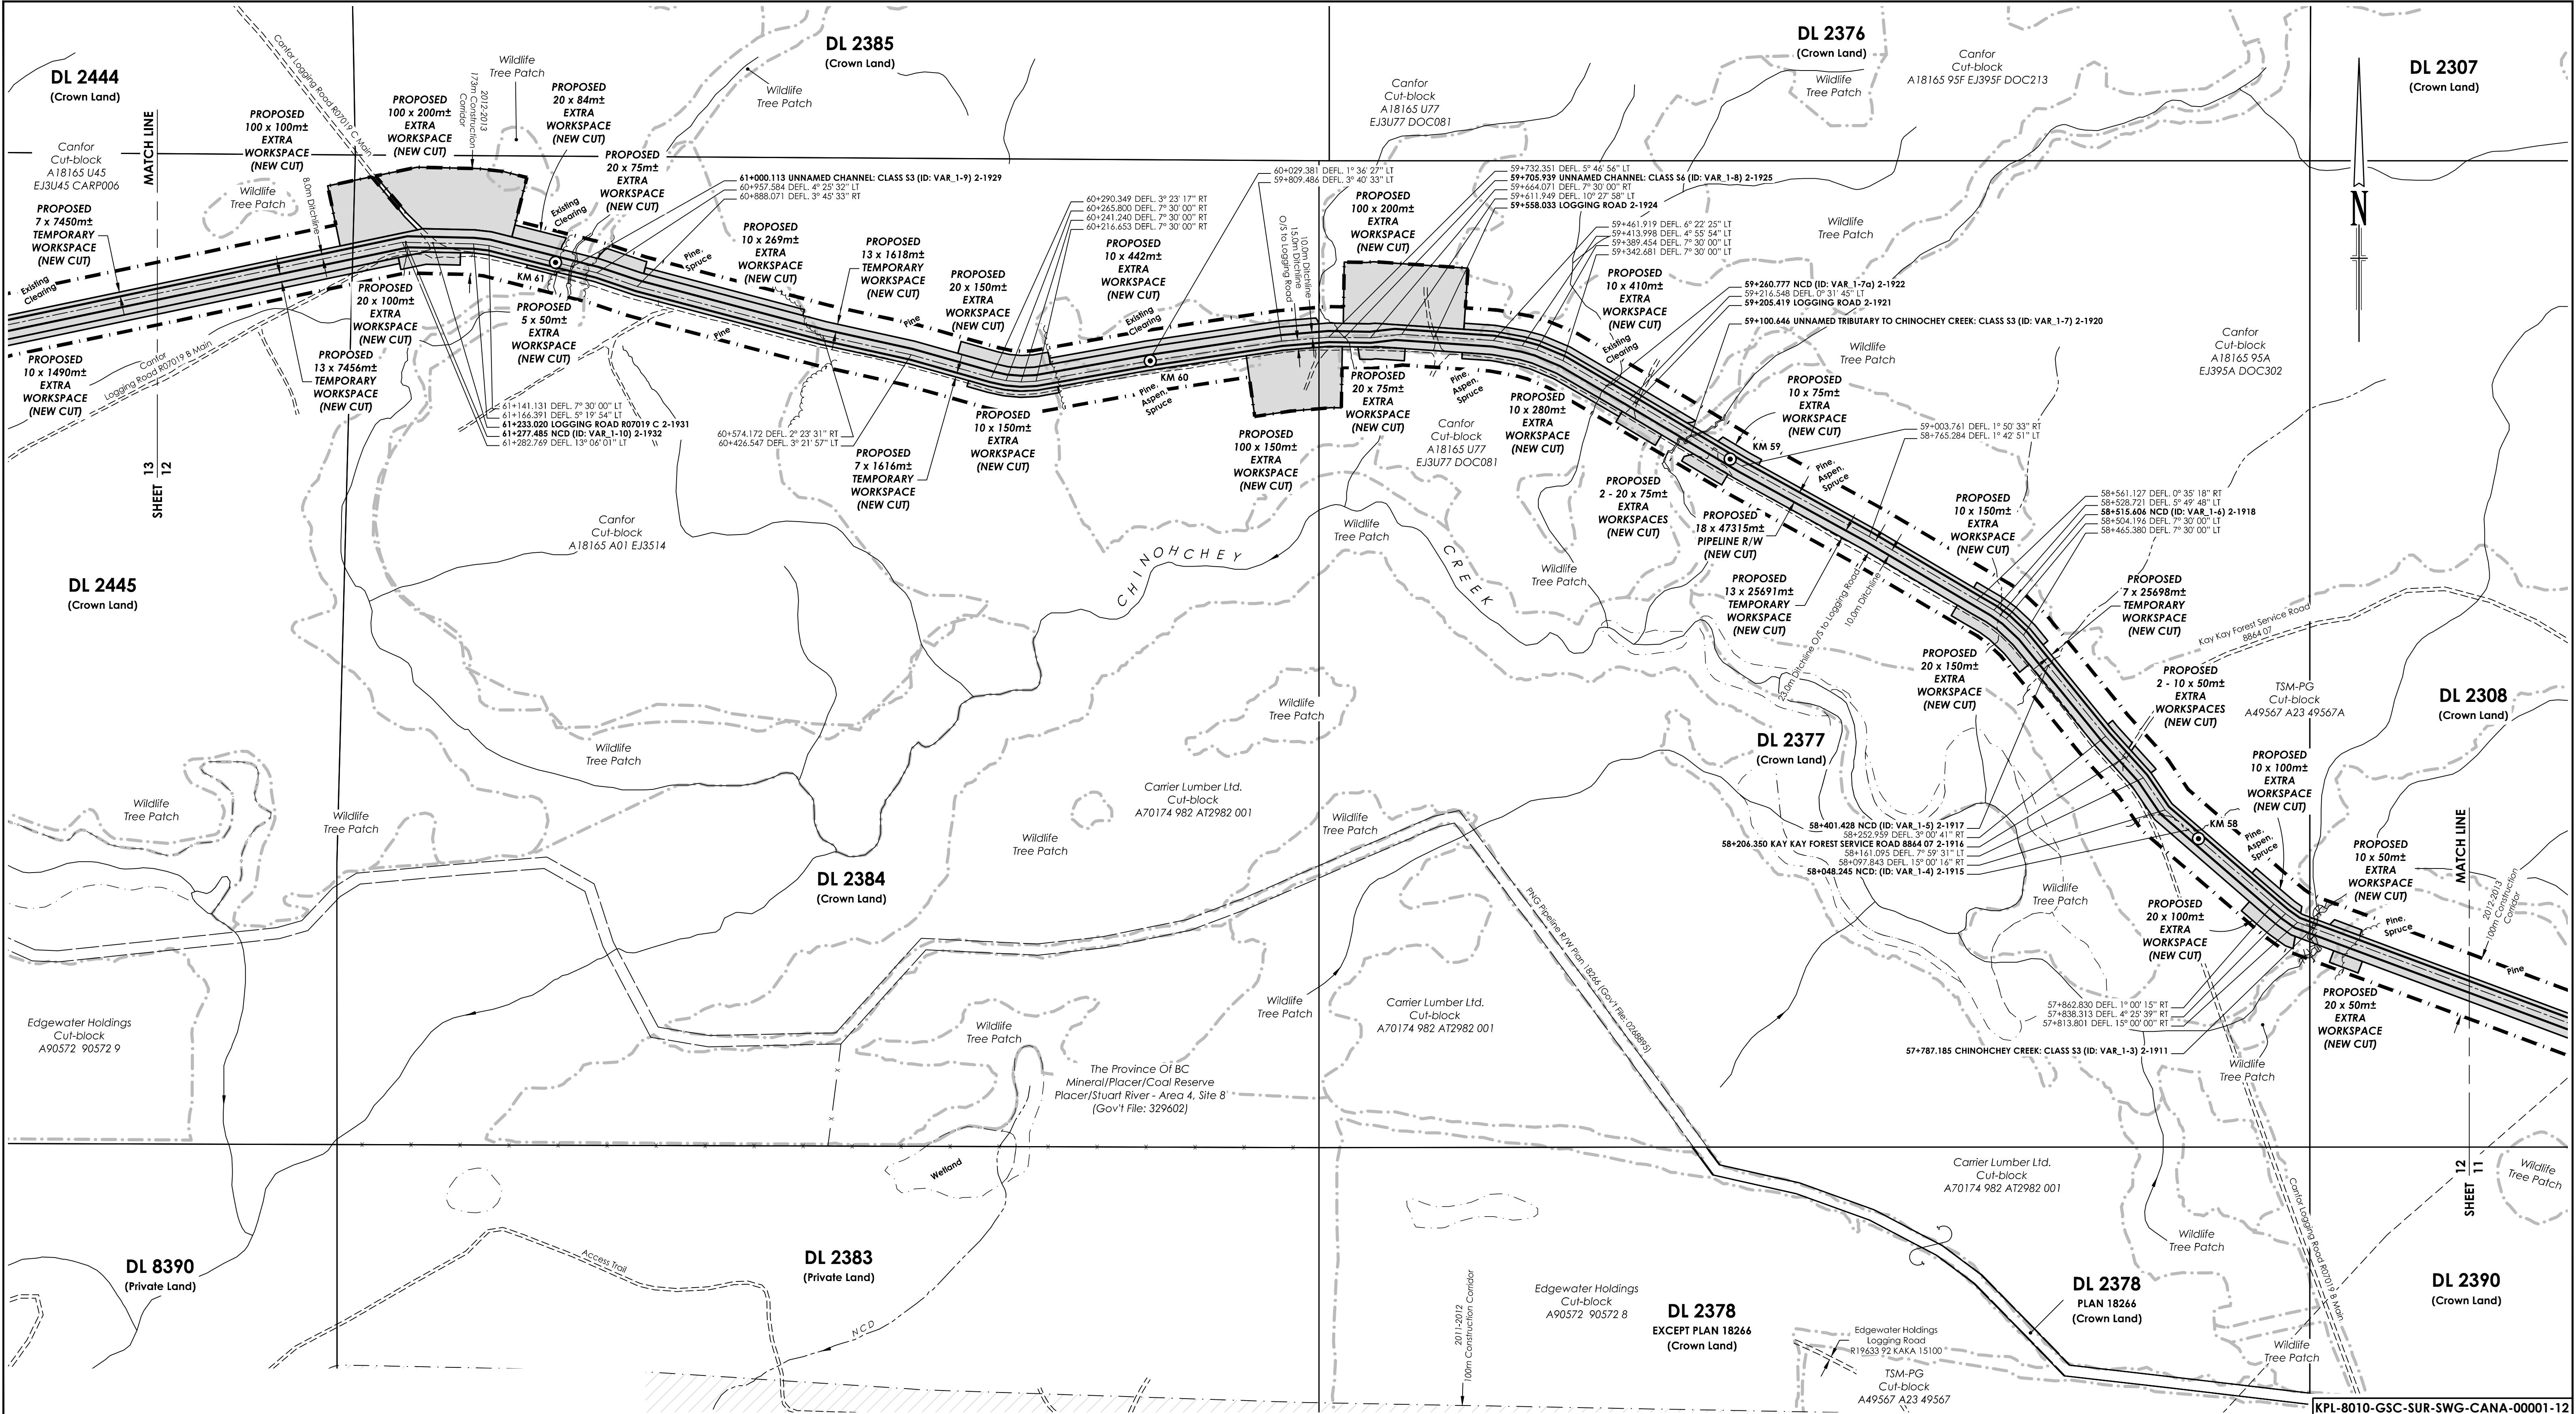

XING #	DESCRIPTION	NORTHING	EASTING	OPERATOR	DWG No.
2-1911	CHINOHCHEY CREEK: CLASS S3 (ID: VAR 1-3)	6004463	470783		
2-1915	NCD (ID: VAR 1-4)	6004623	470579		
2-1916	KAY KAY FOREST SERVICE ROAD 8864 07	6004741	470475	DISTRICT MANAGER PRINCE GEORGE	
2-1917	NCD (ID: VAR 1-5)	6004891	470350		
2-1918	NCD (ID: VAR 1-6)	6004974	470273		
2-1920	UNNAMED TRIBUTARY TO CHINOHCHEY CREEK: CLASS S3 (ID: VAR 1-7)	6005266	469767		
2-1921	LOGGING ROAD	6005319	469677	MOF	
2-1922	NCD (ID: VAR 1-7a)	6005347	469629		
2-1924	LOGGING ROAD	6005428	469349	MOF	
2-1925	UNNAMED CHANNEL: CLASS S6 (ID: VAR 1-8)	6005426	469202		
2-1929	UNNAMED CHANNEL: CLASS S3 (ID: VAR 1-9)	6005542	467941		
2-1931	LOGGING ROAD R07019 C	6005581	467713	CANFOR	
2-1932	NCD (ID: VAR 1-10)	6005582	467669		

NOTES:
All underground facilities shown were located with electronic locators and may be subject to error. Actual locations should be verified independently by the contractor in field prior to any crossings. Plus chainages shown are horizontal distances measured along the surveyed boundary of the right-of-way.

LEGEND:
Drainage shown thus:
Seismic Line shown thus:
2012-2013 Review Corridor shown thus:
Buried Pipe shown thus:
2011-2012 Construction Corridor No Longer Required shown thus:
Fence line shown thus:

Crossing Numbers shown thus: **2-1000**
Powerpole & guy wire shown thus: PP
Cut block/Woodlot boundary
Top of bank/break in slope
Above ground pipe shown thus:
A.L.R. boundary shown thus: A.L.R.
2013 KM Markers shown thus: KM 0

NVC - Non Visible Channel
Vegetation Change shown thus:
Logging Trail shown thus:
Forest Service Road shown thus:
Buried Cable shown thus:
Overhead Powerlines shown thus:
Community Forest boundary:
BC - Begin Curve; EC - End Curve
Hooked Parcel shown thus:

No.	REVISIONS	BY	DATE (YY/MM/DD)	CKD
0	Original Plan Issued	JMS/WC	13/10/16	BP/CD
1	Multiple Updates	WC/OT	13/11/22	BP
2	Update Crossings on Pgs. 12, 19, 21, 35, 39, 42 & 45	JMS	14/02/24	BP
3	Change Routes on Pgs. 41-43, 46, 47, Update Water Crossings	JMS	15/11/05	BP

APPROVED BY

PROJECT ENGINEER

PACIFIC TRAIL PIPELINES MANAGEMENT INC.


**PLAN SHOWING PROPOSED
18m PIPELINE R/W FROM
N 1/2 DL 2549 (d-76-K, 93-J-2)
TO DL 6699 (c-8-E, 93-K-3)**

can-am geomatics bc
Fort Nelson, B.C.
www.canam.com
Phone: 250.774.7881
Toll Free: 1.877.870.7881
Fax: 250.774.7882

BCGS 93J.013
SCALE = 1 : 5,000
SHEET 12 OF 47

FIELD:
CAN-AM FILE: N20120168
CLIENT FILE:
AFE No.:
CAD FILE: N20120168P-sec2-Pg1-23_Rev3.30
LAND FILE:
DATE: 13/10/16
EPASS: 10044323

3
REVISION

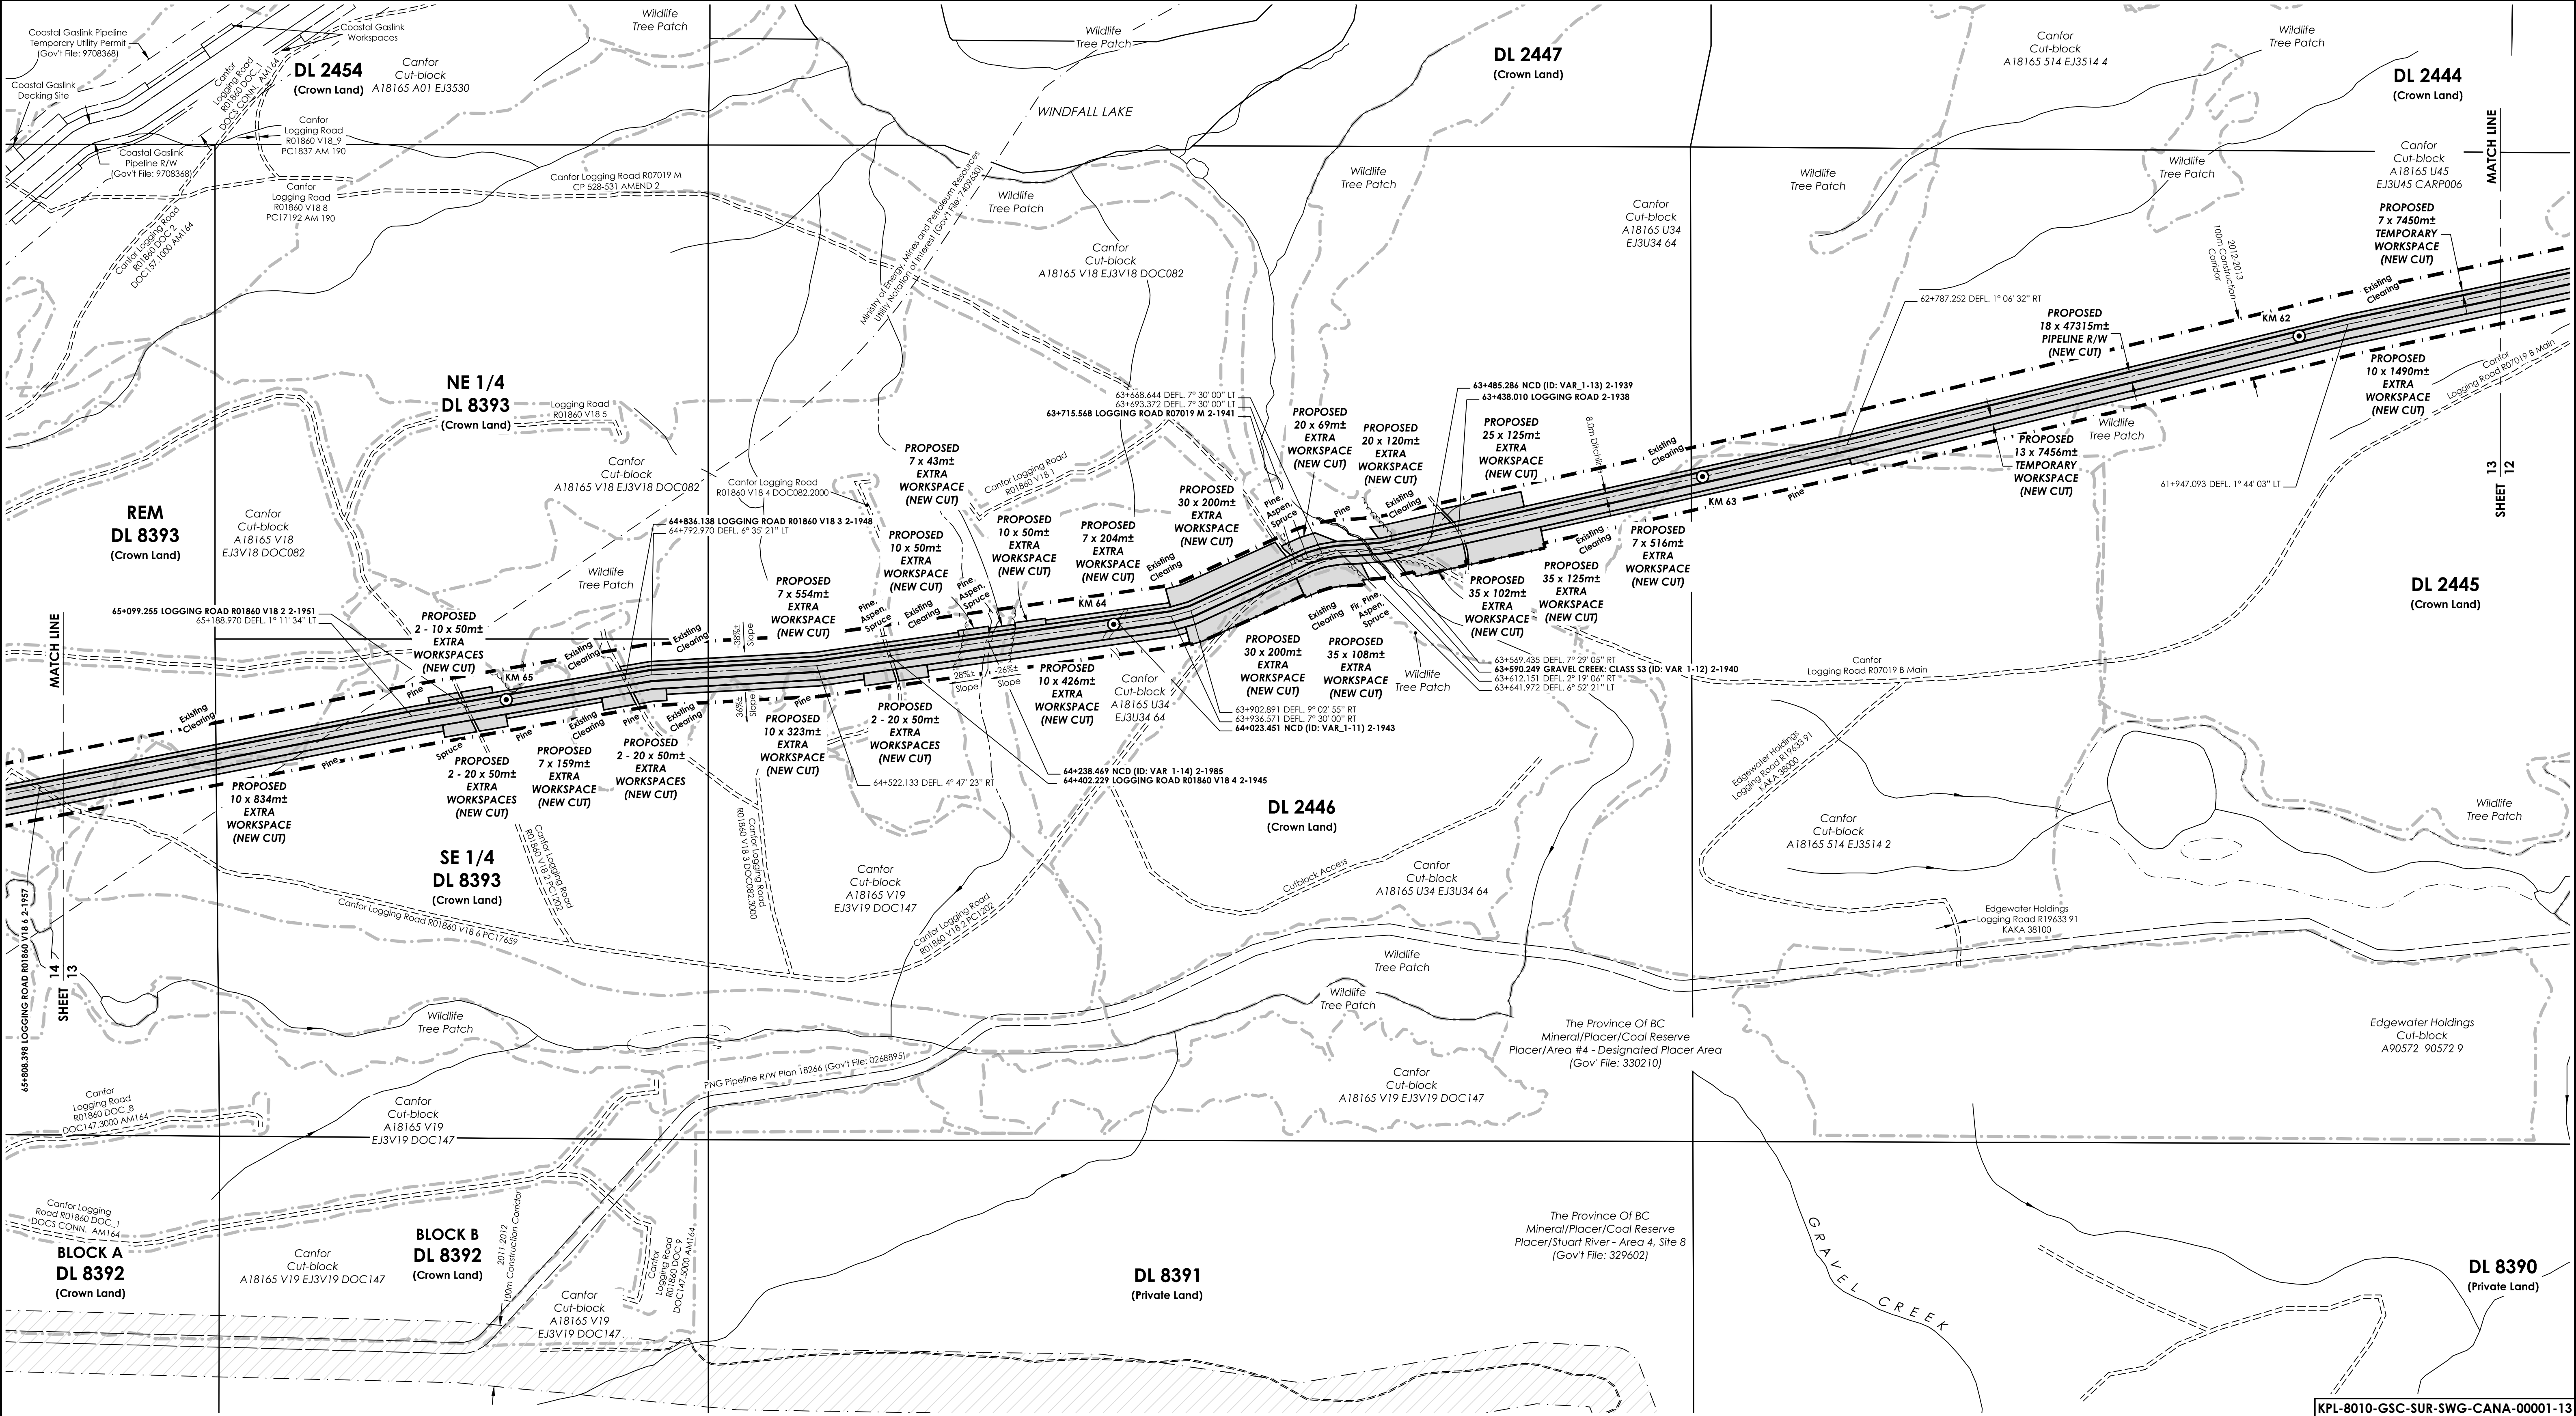

XING #	DESCRIPTION	NORTHING	EASTING	OPERATOR	DWG NO.
2-1938	LOGGING ROAD	6005110	465566	MOF	
2-1939	NCD (ID: VAR. 1-13)	6005100	465521		
2-1940	GRAVEL CREEK: CLASS 53 (ID: VAR. 1-12)	6005081	465420		
2-1941	LOGGING ROAD R07019 M	6005057	465300	CANFOR	
2-1943	NCD (ID: VAR. 1-11)	6004958	465012		
2-1985	NCD (ID: VAR. 1-14)	6004929	464799		
2-1945	LOGGING ROAD R01860 V18.4	6004906	464639	CANFOR	
2-1948	LOGGING ROAD R01860 V18.3	6004867	464207	CANFOR	
2-1951	LOGGING ROAD R01860 V18.2	6004823	463948	CANFOR	

NOTES:
All underground facilities shown were located with electronic locators and may be subject to error. Actual locations should be verified independently by the contractor in field prior to any crossings. Plus chainages shown are horizontal distances measured along the surveyed boundary of the right-of-way.

LEGEND:

Drainage shown thus:

Seismic Line shown thus:

2012-2013 Review Corridor shown thus:

Buried Pipe shown thus:

2011-2012 Construction Corridor No Longer Required shown thus:

Fence line shown thus:

Crossing Numbers shown thus:

Powerpole & guy wire shown thus:

Cut block/Woodlot boundary

Top of bank/break in slope

Above ground pipe shown thus:

A.L.R. boundary shown thus:

2013 KM Markers shown thus:

NVC - Non Visible Channel

Vegetation Change shown thus:

Logging Trail shown thus:

Forest Service Road shown thus:

Buried Cable shown thus:

Overhead Powerlines shown thus:

Community Forest boundary:

BC - Begin Curve; EC - End Curve

Hooked Parcel shown thus:

PACIFIC TRAIL PIPELINES MANAGEMENT INC.

PLAN SHOWING PROPOSED 18m PIPELINE R/W FROM N 1/2 DL 2549 (d-76-K, 93-J-2) TO DL 6699 (c-8-E, 93-K-3)

can-am geomatics

BCGS 93J.013

SCALE = 1 : 5,000

SHEET 13 OF 47


APPROVED BY

PROJECT ENGINEER

FIELD:
CAN-AM FILE: N20120168

CLIENT FILE:
AFE No.:
CAD FILE: N20120168PLSec2.Pgt-23, Rev3.30
LAND FILE:
DATE: 13/10/16
EPASS: 10044323

3
REVISION

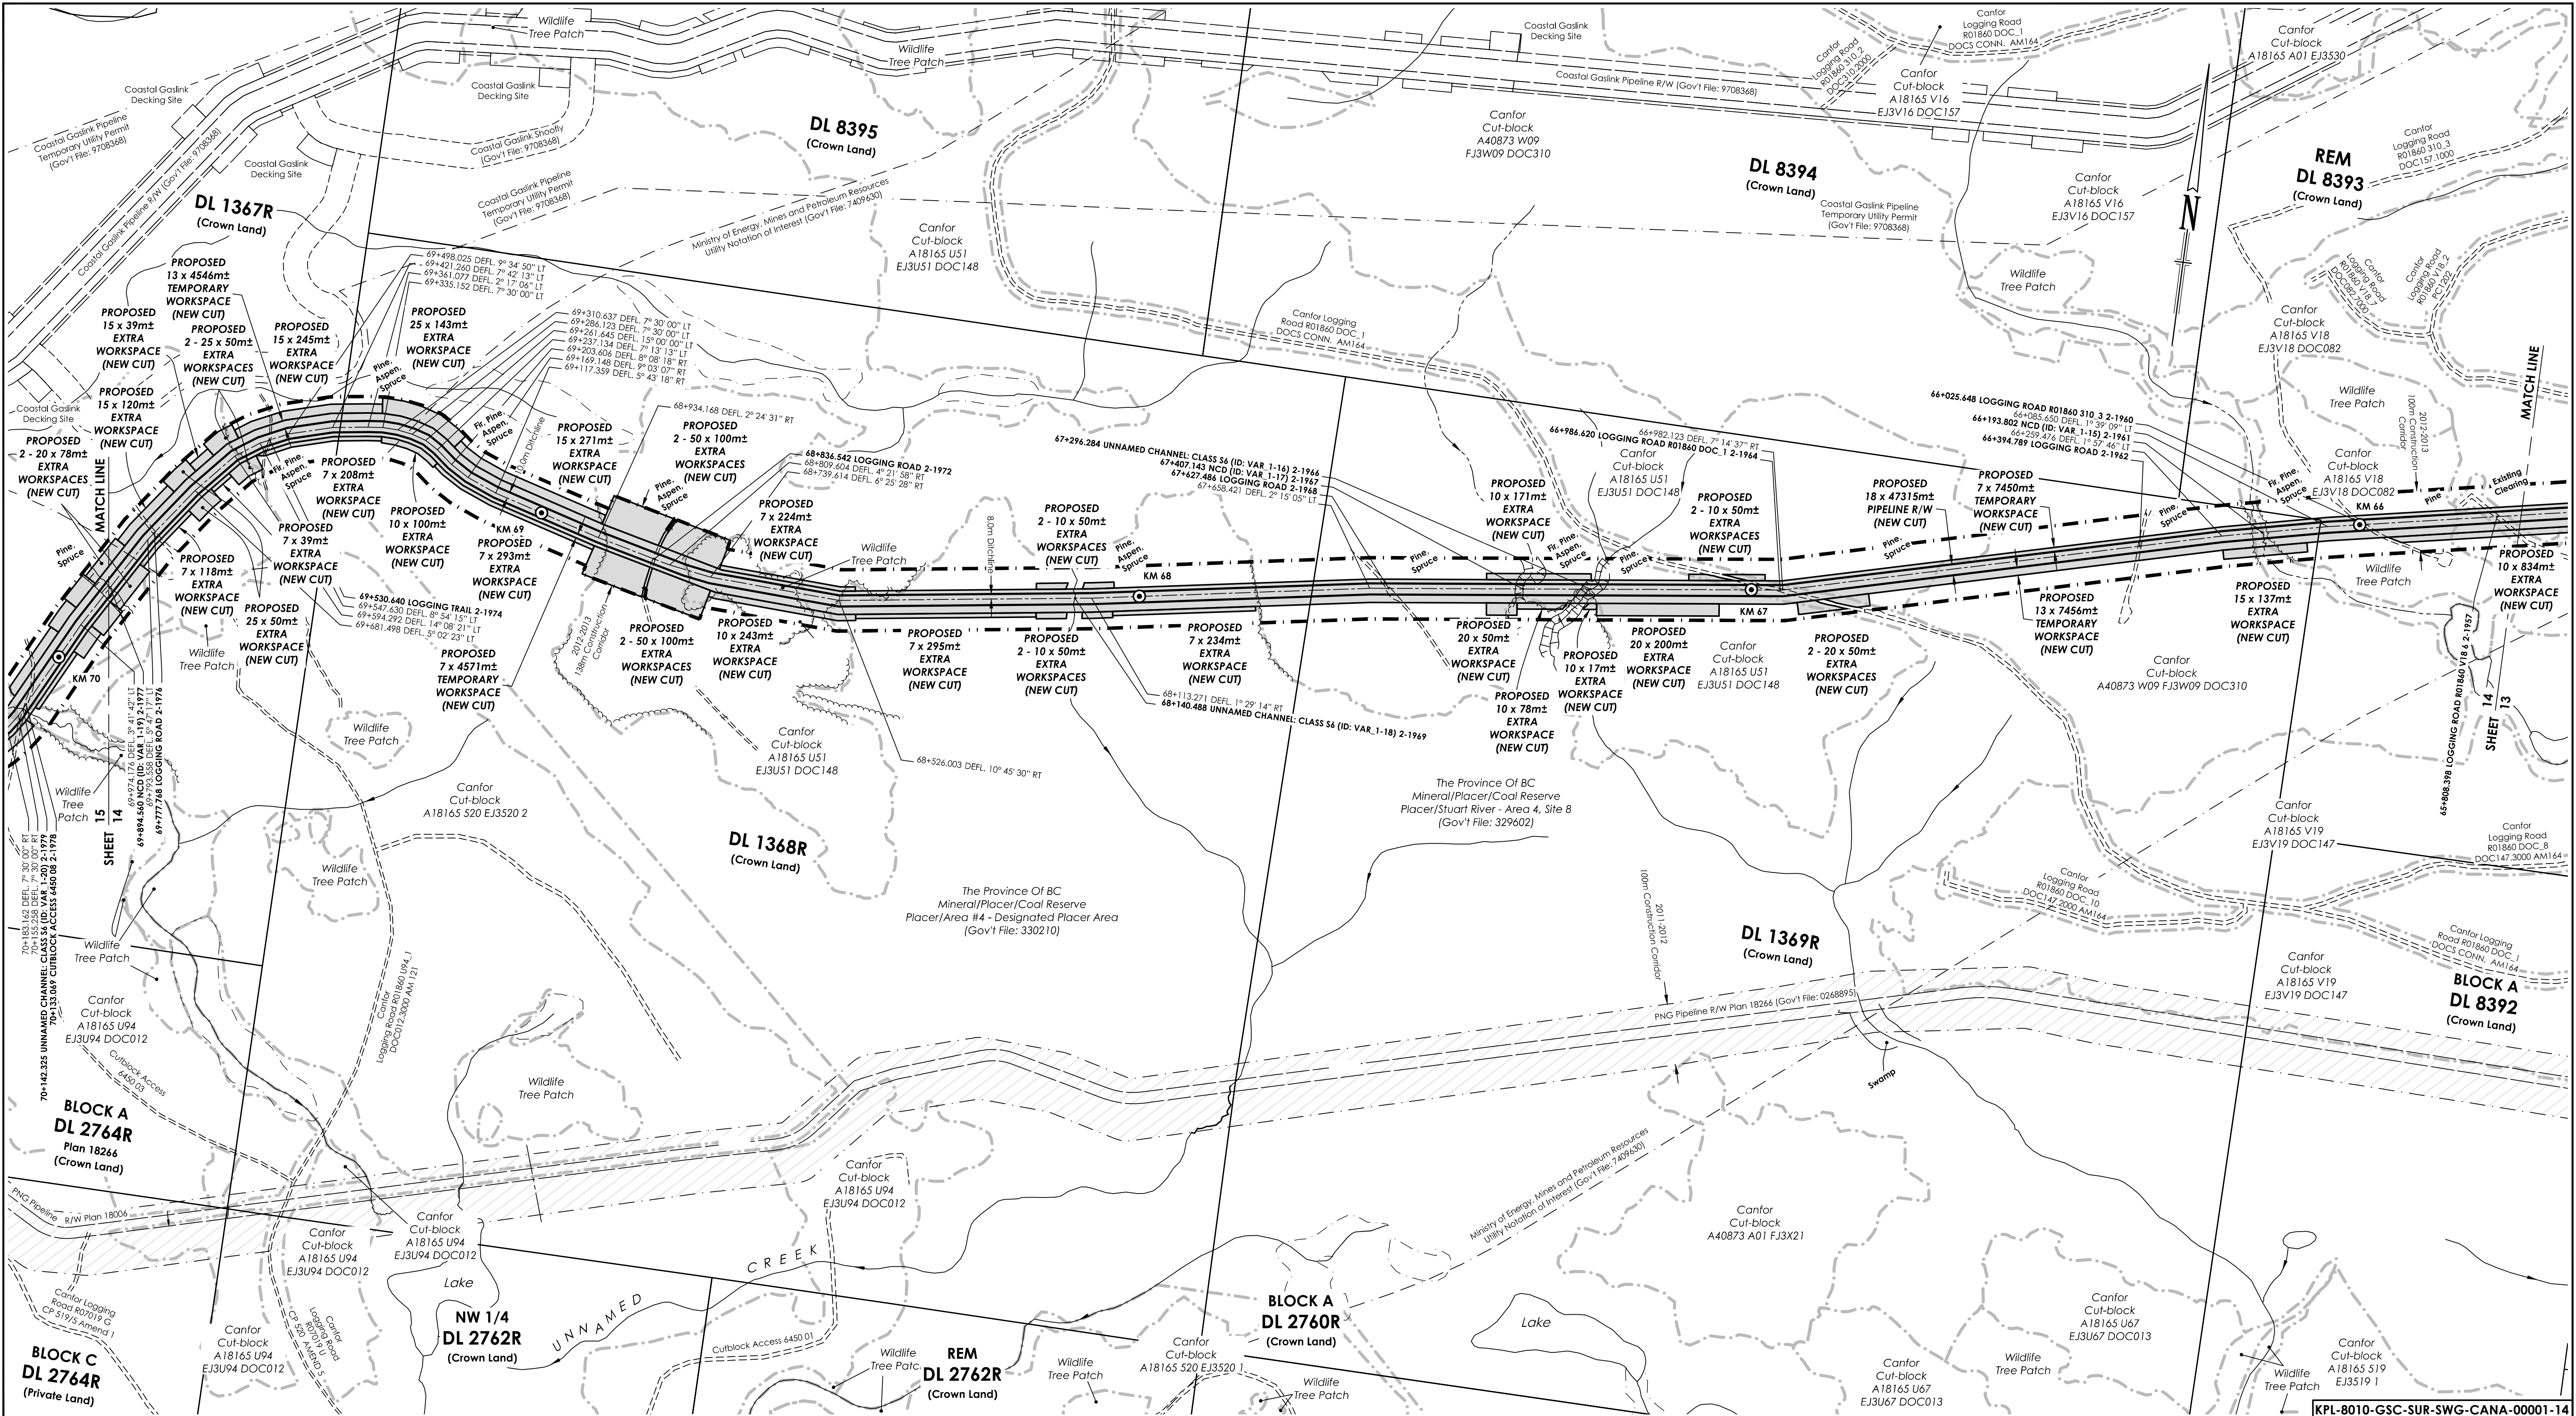

XING #	DESCRIPTION	NORTHING	EASTING	OPERATOR	DWG No.
2-1957	LOGGING ROAD R01860 V18 6	6004690	463253	CANFOR	
2-1960	LOGGING ROAD R01860 310_3	6004649	463040	CANFOR	
2-1961	NCD (ID: VAR_1-15)	6004614	462876		
2-1962	LOGGING ROAD	6004566	462681	MOF	
2-1964	LOGGING ROAD R01860 DOC_1	6004418	462108	CANFOR	
2-1966	UNNAMED CHANNEL: CLASS S6 (ID: VAR_1-16)	6004378	461802		
2-1967	NCD (ID: VAR_1-17)	6004364	461692		
2-1968	LOGGING ROAD	6004336	461475	MOF	
2-1969	UNNAMED CHANNEL: CLASS S6 (ID: VAR_1-18)	6004253	460969		
2-1972	LOGGING ROAD	6004226	460280	MOF	
2-1974	LOGGING TRAIL	6004336	459632	MOF	
2-1976	LOGGING ROAD	6004161	459465	MOF	
2-1977	NCD (ID: VAR_1-19)	6004063	459405		

NOTES:
All underground facilities shown were located with electronic locators and may be subject to error. Actual locations should be verified independently by the contractor in field prior to any crossings. Plus chainages shown are horizontal distances measured along the surveyed boundary of the right-of-way.

LEGEND:
Drainage shown thus:
Seismic Line shown thus:
2012-2013 Review Corridor shown thus:
Buried Pipe shown thus:
2011-2012 Construction Corridor No Longer Required shown thus:
Fence line shown thus:

Crossing Numbers shown thus: **2-1000**
Powerpole & guy wire shown thus: PP
Cut block/Woodlot boundary
Top of bank/break in slope
Above ground pipe shown thus:
A.L.R. boundary shown thus:
2013 KM Markers shown thus: KM 0

NVC - Non Visible Channel
Vegetation Change shown thus:
Logging Trail shown thus:
Forest Service Road shown thus:
Buried Cable shown thus:
Overhead Powerlines shown thus:
2011-2012 Construction Corridor
Community Forest boundary:
BC - Begin Curve; EC - End Curve
Hooked Parcel shown thus:

No.	REVISIONS	BY	DATE (YY/MM/DD)	CKD
0	Original Plan Issued	JMS/WC	13/10/16	BP/CD
1	Multiple Updates	WC/OT	13/11/22	BP
2	Update Crossings on Pgs. 12, 19, 21, 35, 39, 42 & 45	JMS	14/02/24	BP
3	Change Routes on Pgs. 41-43, 46, 47, Update Water Crossings	JMS	15/11/05	BP

APPROVED BY

PROJECT ENGINEER

PACIFIC TRAIL PIPELINES MANAGEMENT INC.

**PLAN SHOWING PROPOSED
18m PIPELINE R/W FROM
N 1/2 DL 2549 (d-76-K, 93-J-2)
TO DL 6699 (c-8-E, 93-K-3)**


can-am geomatics bc
Fort Nelson, B.C.
www.canam.com

Phone: 250.774.7881
Toll Free: 1.877.870.7881
Fax: 250.774.7882

BCGS 93J.012: 93J.013
SCALE = 1 : 5,000
SHEET 14 OF 47

FIELD:
CAN-AM FILE: N20120168
CLIENT FILE:
AFE No.:
CAD FILE: N20120168P1-Set2-Pg1-23_Rev3_30
LAND FILE:
DATE: 13/10/16
EPASS: 10044323

3
REVISION

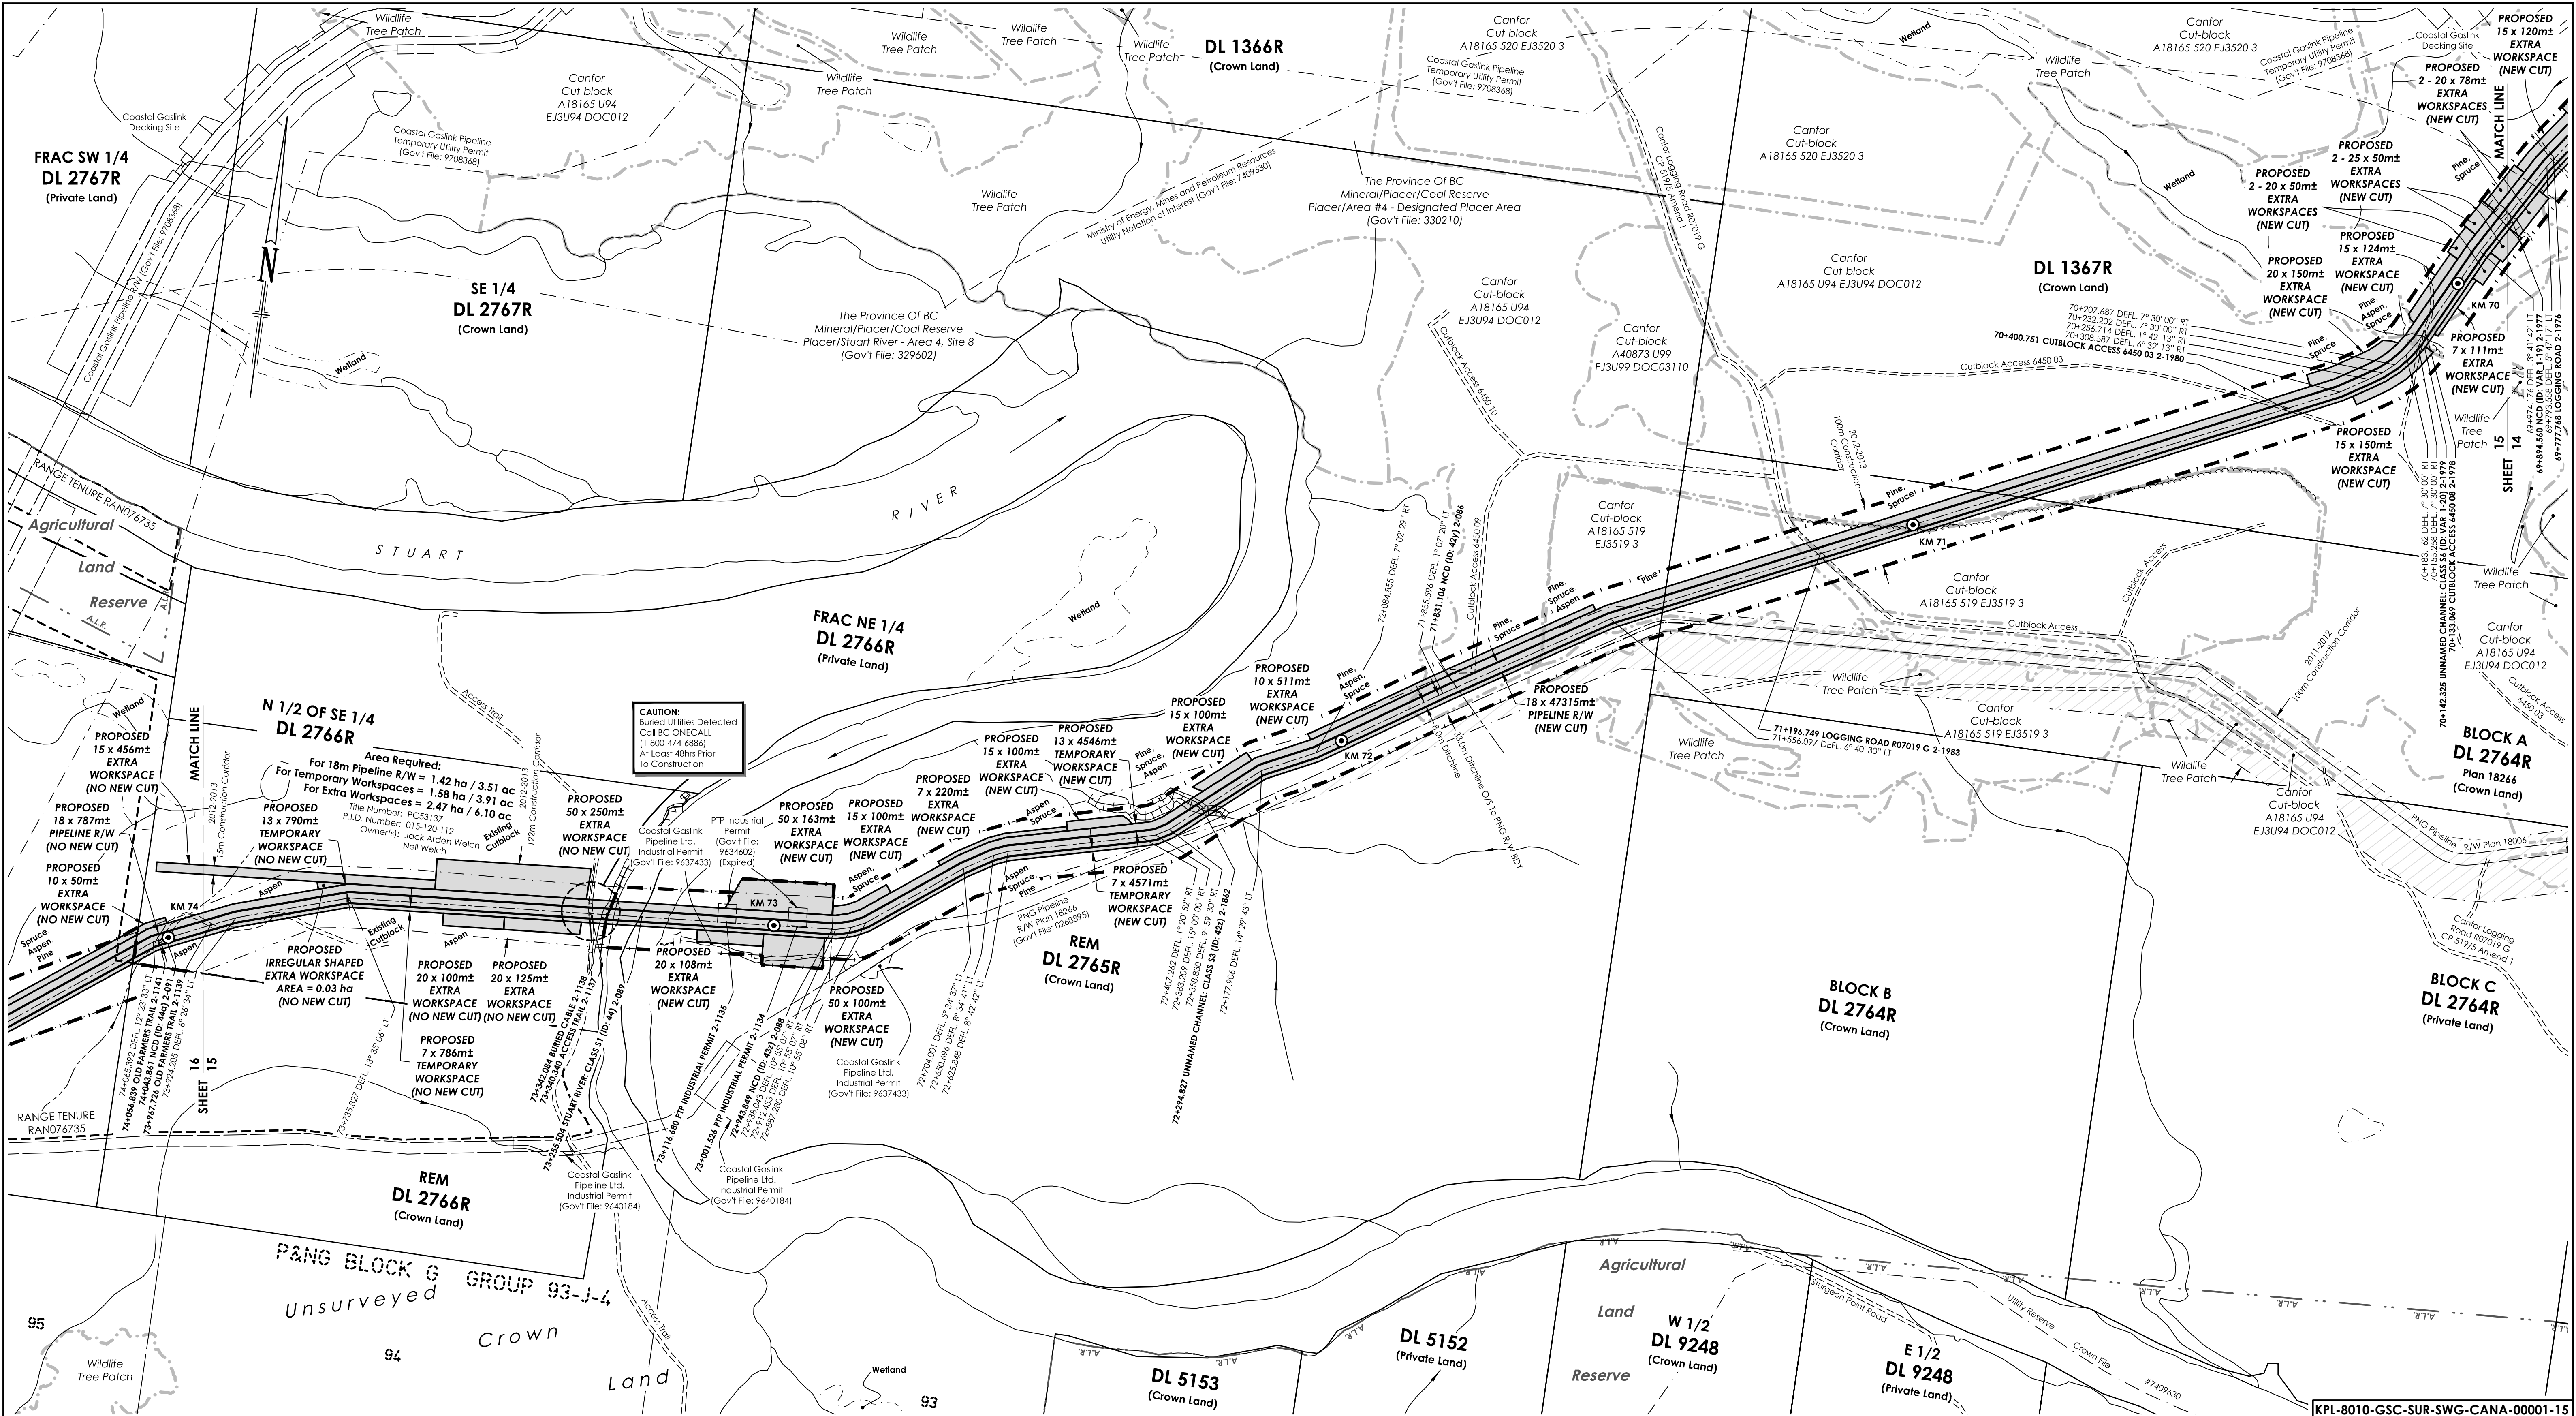

XING #	DESCRIPTION	NORTHING	EASTING	OPERATOR	DWG No.
2-1978	CUTBLOCK ACCESS 6450 08	6003856	459294	CANFOR	
2-1979	UNNAMED CHANNEL: CLASS S6 (ID: VAR_1-20)	6003848	459290		
2-1980	CUTBLOCK ACCESS 6450 03	6003700	459085	CANFOR	
2-1983	LOGGING ROAD R07019 G	6003366	458363	CANFOR	
2-086	NCD (ID: 42y)	6003072	457803		
2-1862	UNNAMED CHANNEL: CLASS S3 (ID: 42z)	6002821	457417		
2-088	NCD (ID: 43z)	6002546	456844		
2-1134	PTP INDUSTRIAL PERMIT	6002542	456787	PTP	
2-1135	PTP INDUSTRIAL PERMIT	6002535	456672	PTP	
2-089	STUART RIVER: CLASS S1 (ID: 44)	6002525	456534		
2-1137	ACCESS TRAIL	6002520	456450	JACK ARDEN WELCH & NELL WELCH	
2-1138	BURIED CABLE	6002519	456449	NORTHWESTEL	
2-1139	OLD FARMERS TRAIL	6002419	455838	JACK ARDEN WELCH & NELL WELCH	

NOTES:
All underground facilities shown were located with electronic locators and may be subject to error. Actual locations should be verified independently by the contractor in field prior to any crossings. Plus chainages shown are horizontal distances measured along the surveyed boundary of the right-of-way.

LEGEND:

Drainage shown thus:

Seismic Line shown thus:

2012-2013 Review Corridor shown thus:

Buried Pipe shown thus:

2011-2012 Construction Corridor No Longer Required shown thus:

Fence line shown thus:

Crossing Numbers shown thus: **2-1000**

Powerpole & guy wire shown thus:

Cut block/Woodlot boundary

Top of bank/break in slope

Above ground pipe shown thus:

A.L.R. boundary shown thus:

2013 KM Markers shown thus:

No.	REVISIONS	BY	DATE (YY/MM/DD)	CKD
0	Original Plan Issued	JMS/WC	13/10/16	BP/CD
1	Multiple Updates	WC/OT	13/11/22	BP
2	Update Crossings on Pgs. 12, 19, 21, 35, 39, 42 & 45	JMS	14/02/24	BP
3	Change Routes on Pgs. 41-43, 46, 47, Update Water Crossings	JMS	15/11/05	BP

NVC - Non Visible Channel

Vegetation Change shown thus:

Logging Trail shown thus:

Forest Service Road shown thus:

Buried Cable shown thus:

Overhead Powerlines shown thus:

Community Forest boundary:

BC - Begin Curve; EC - End Curve

Hooked Parcel shown thus:

APPROVED BY

PROJECT ENGINEER

PACIFIC TRAIL PIPELINES MANAGEMENT INC.

PLAN SHOWING PROPOSED 18m PIPELINE R/W FROM N 1/2 DL 2549 (d-76-K, 93-J-2) TO DL 6699 (c-8-E, 93-K-3)


can-am geomatics

can-am geomatics bc Phone: 250.774.7881
Fort Nelson, B.C. Toll Free: 1.877.870.7881
www.canam.com Fax: 250.774.7882

BCGS 93J.012
SCALE = 1 : 5,000
SHEET 15 OF 47

FIELD:
CAN-AM FILE: N20120168
CLIENT FILE:
AFE No.:
LAND FILE:
DATE: 13/10/16
EPASS: 10044323

REVISION

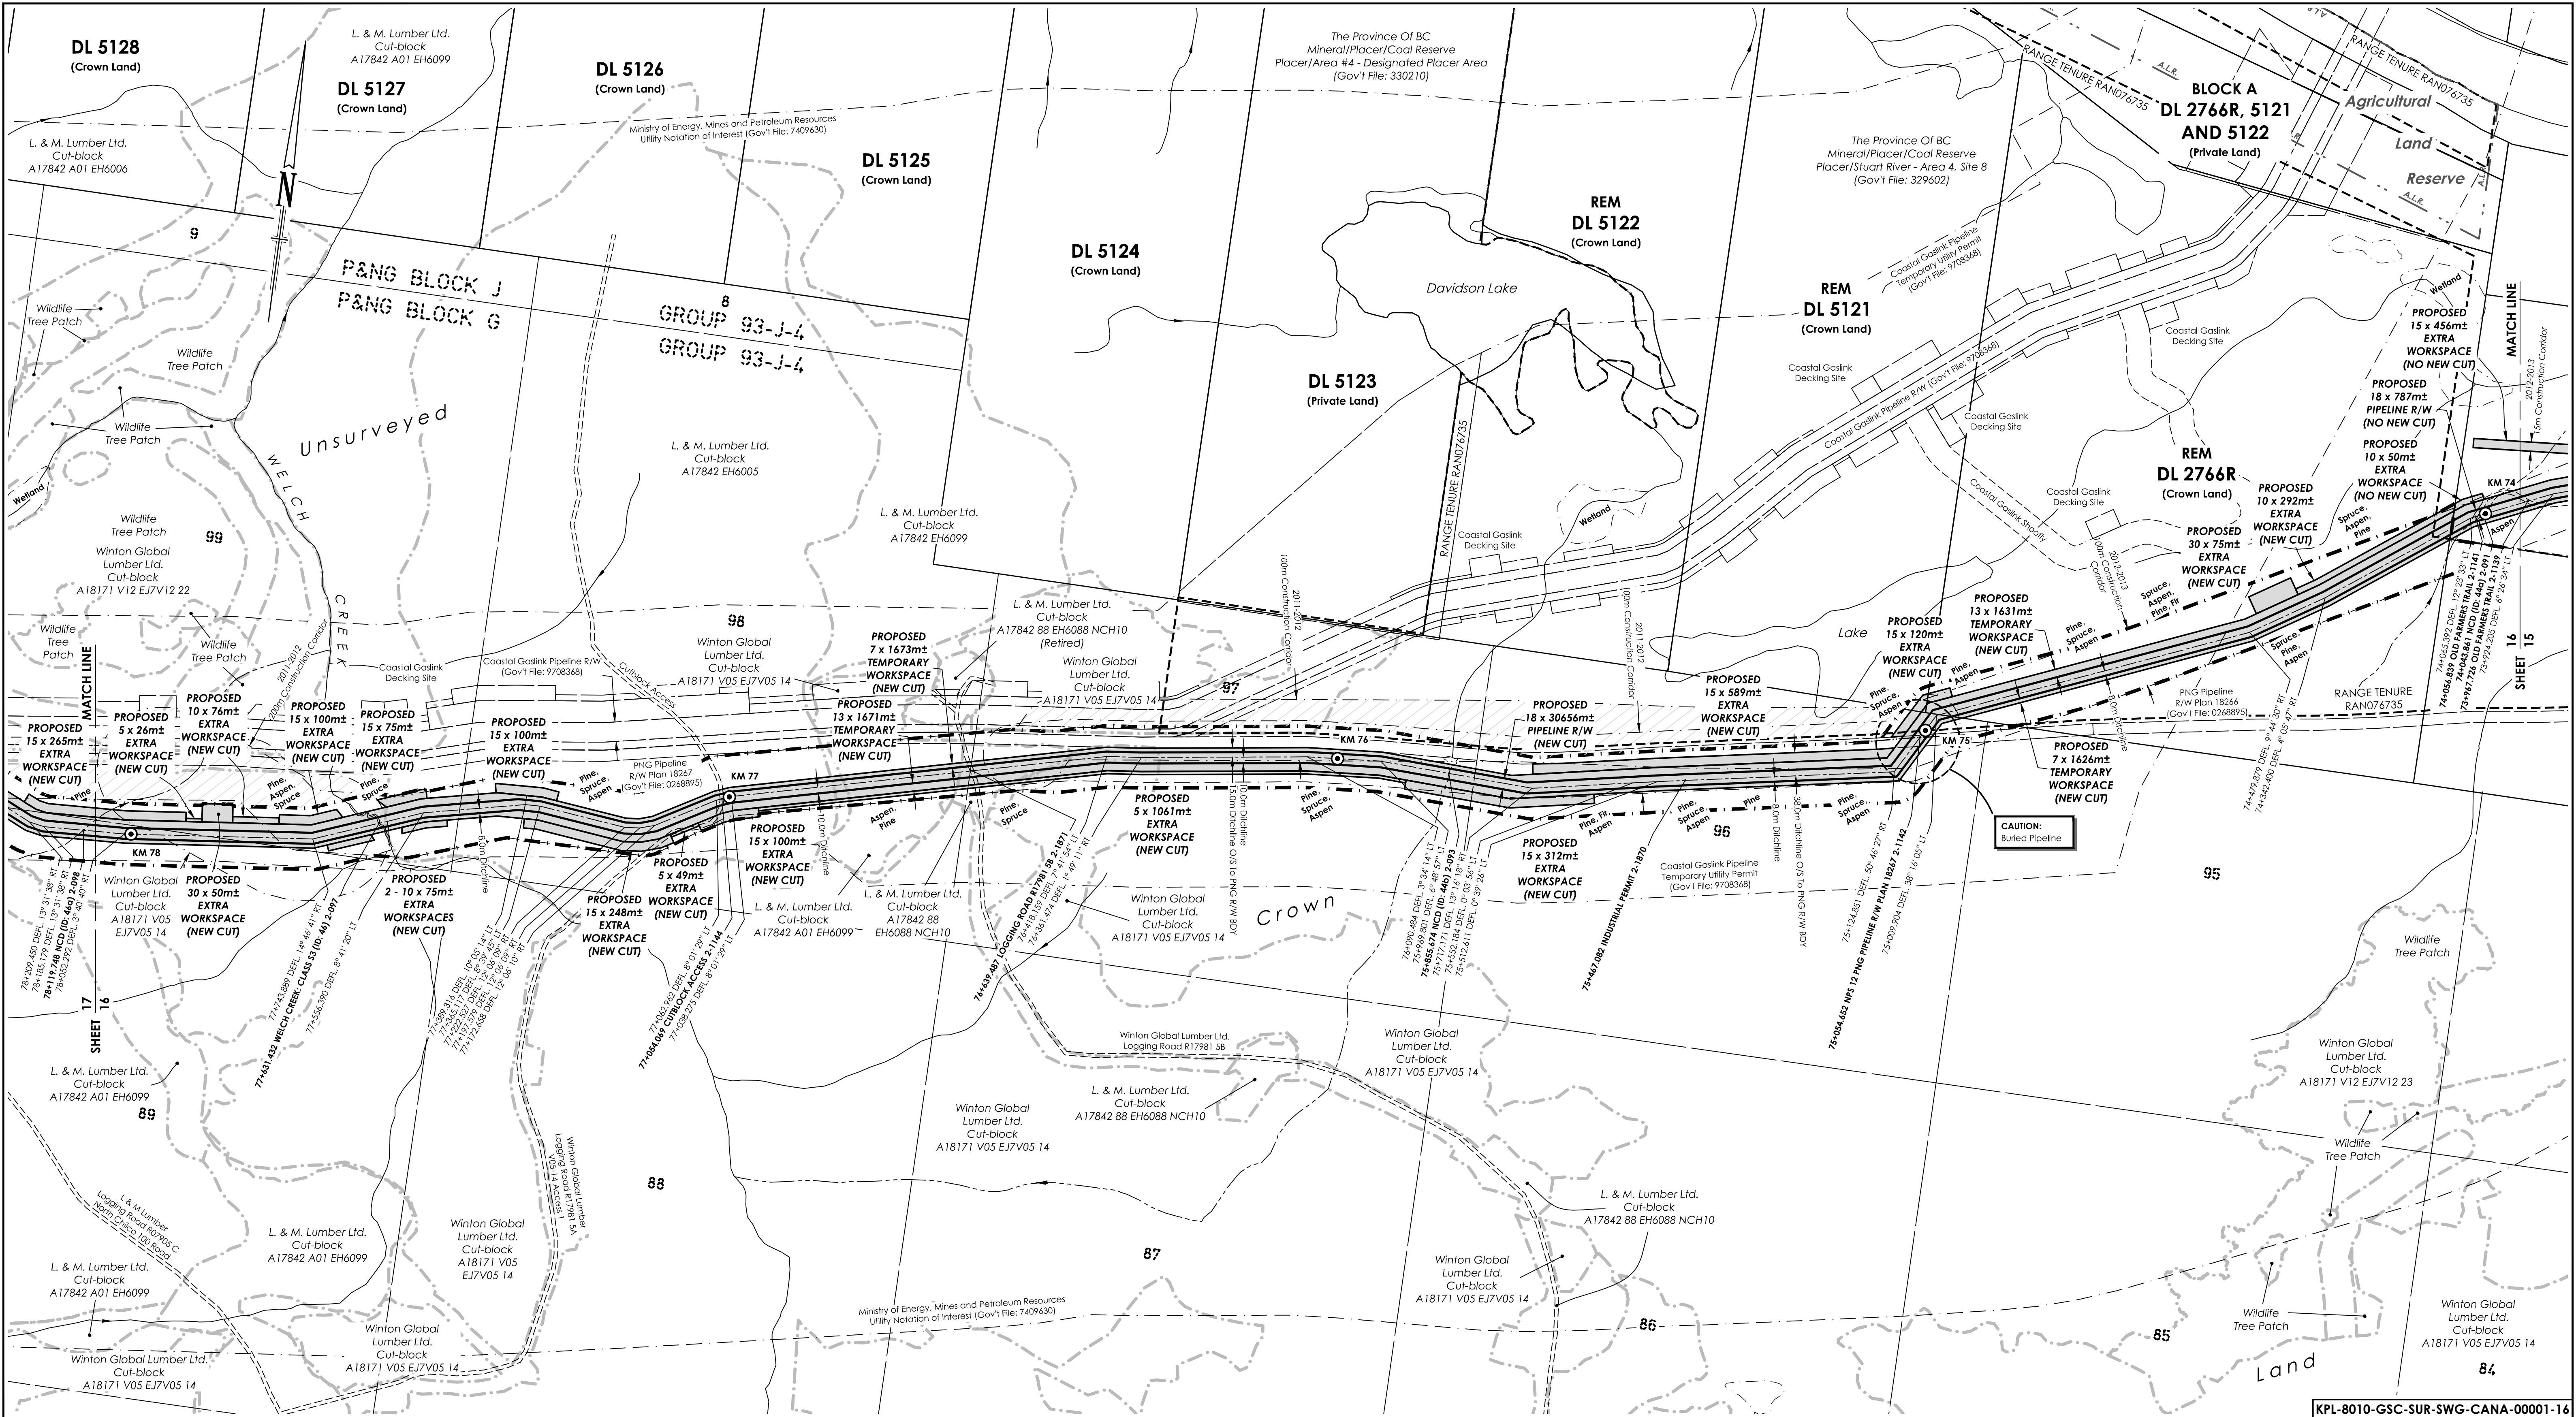

XING #	DESCRIPTION	NORTHING	EASTING	OPERATOR	DWG No.
2-091	NCD (ID: 44a)	6002389	455768		
2-1141	OLD FARMERS TRAIL	6002383	455756	JACK ARDEN WELCH & NELL WELCH	
2-1142	NPS 12 PNG PIPELINE R/W PLAN 18267	6001907	454905		
2-1870	INDUSTRIAL PERMIT	6001787	454534	COASTAL GASLINK PIPELINE LTD.	
2-093	NCD (ID: 44b)	6001747	454150		
2-1871	LOGGING ROAD R17981 5B	6001649	453378	WINTON GLOBAL LUMBER LTD.	
2-1144	CUTBLOCK ACCESS	6001550	452979	MOF	
2-097	WELCH CREEK: CLASS S3 (ID: 46)	6001437	452429		

NOTES:

All underground facilities shown were located with electronic locators and may be subject to error. Actual locations should be verified independently by the contractor in field prior to any crossings. Plus chainages shown are horizontal distances measured along the surveyed boundary of the right-of-way.

LEGEND:

Drainage shown thus:

Seismic Line shown thus:

2012-2013 Review Corridor shown thus:

Buried Pipe shown thus:

2011-2012 Construction Corridor No Longer Required shown thus:

Fence line shown thus:

Crossing Numbers shown thus: 2-1000

Powerpole & guy wire shown thus: PP

Cut block/Woodlot boundary

Top of bank/break in slope

Above ground pipe shown thus: A.L.R.

A.L.R. boundary shown thus:

2013 KM Markers shown thus: KM 0

NVC - Non Visible Channel

Vegetation Change shown thus:

Logging Trail shown thus:

Forest Service Road shown thus:

Buried Cable shown thus:

Overhead Powerlines shown thus:

Community Facility boundary:

BC - Begin Curve; EC - End Curve

Hooked Parcel shown thus:

PACIFIC TRAIL PIPELINES MANAGEMENT INC.

PLAN SHOWING PROPOSED 18m PIPELINE R/W FROM N 1/2 DL 2549 (d-76-K, 93-J-2) TO DL 6699 (c-8-E, 93-K-3)

can-am geomatics

can-am geomatics bc
Fort Nelson, B.C.
www.canam.com


Phone: 250.774.7881
Toll Free: 1.877.870.7881
Fax: 250.774.7882

BCGS 93J.012
SCALE = 1 : 5,000
SHEET 16 OF 47

FIELD:
CAN-AM FILE: N20120168
CLIENT FILE:
AFE No.:
CAD FILE: N20120168P_Sec2_Pg1-23_Rev3.0
LAND FILE:
DATE: 13/10/16
EPASS: 10044323

REVISION

3	
---	--

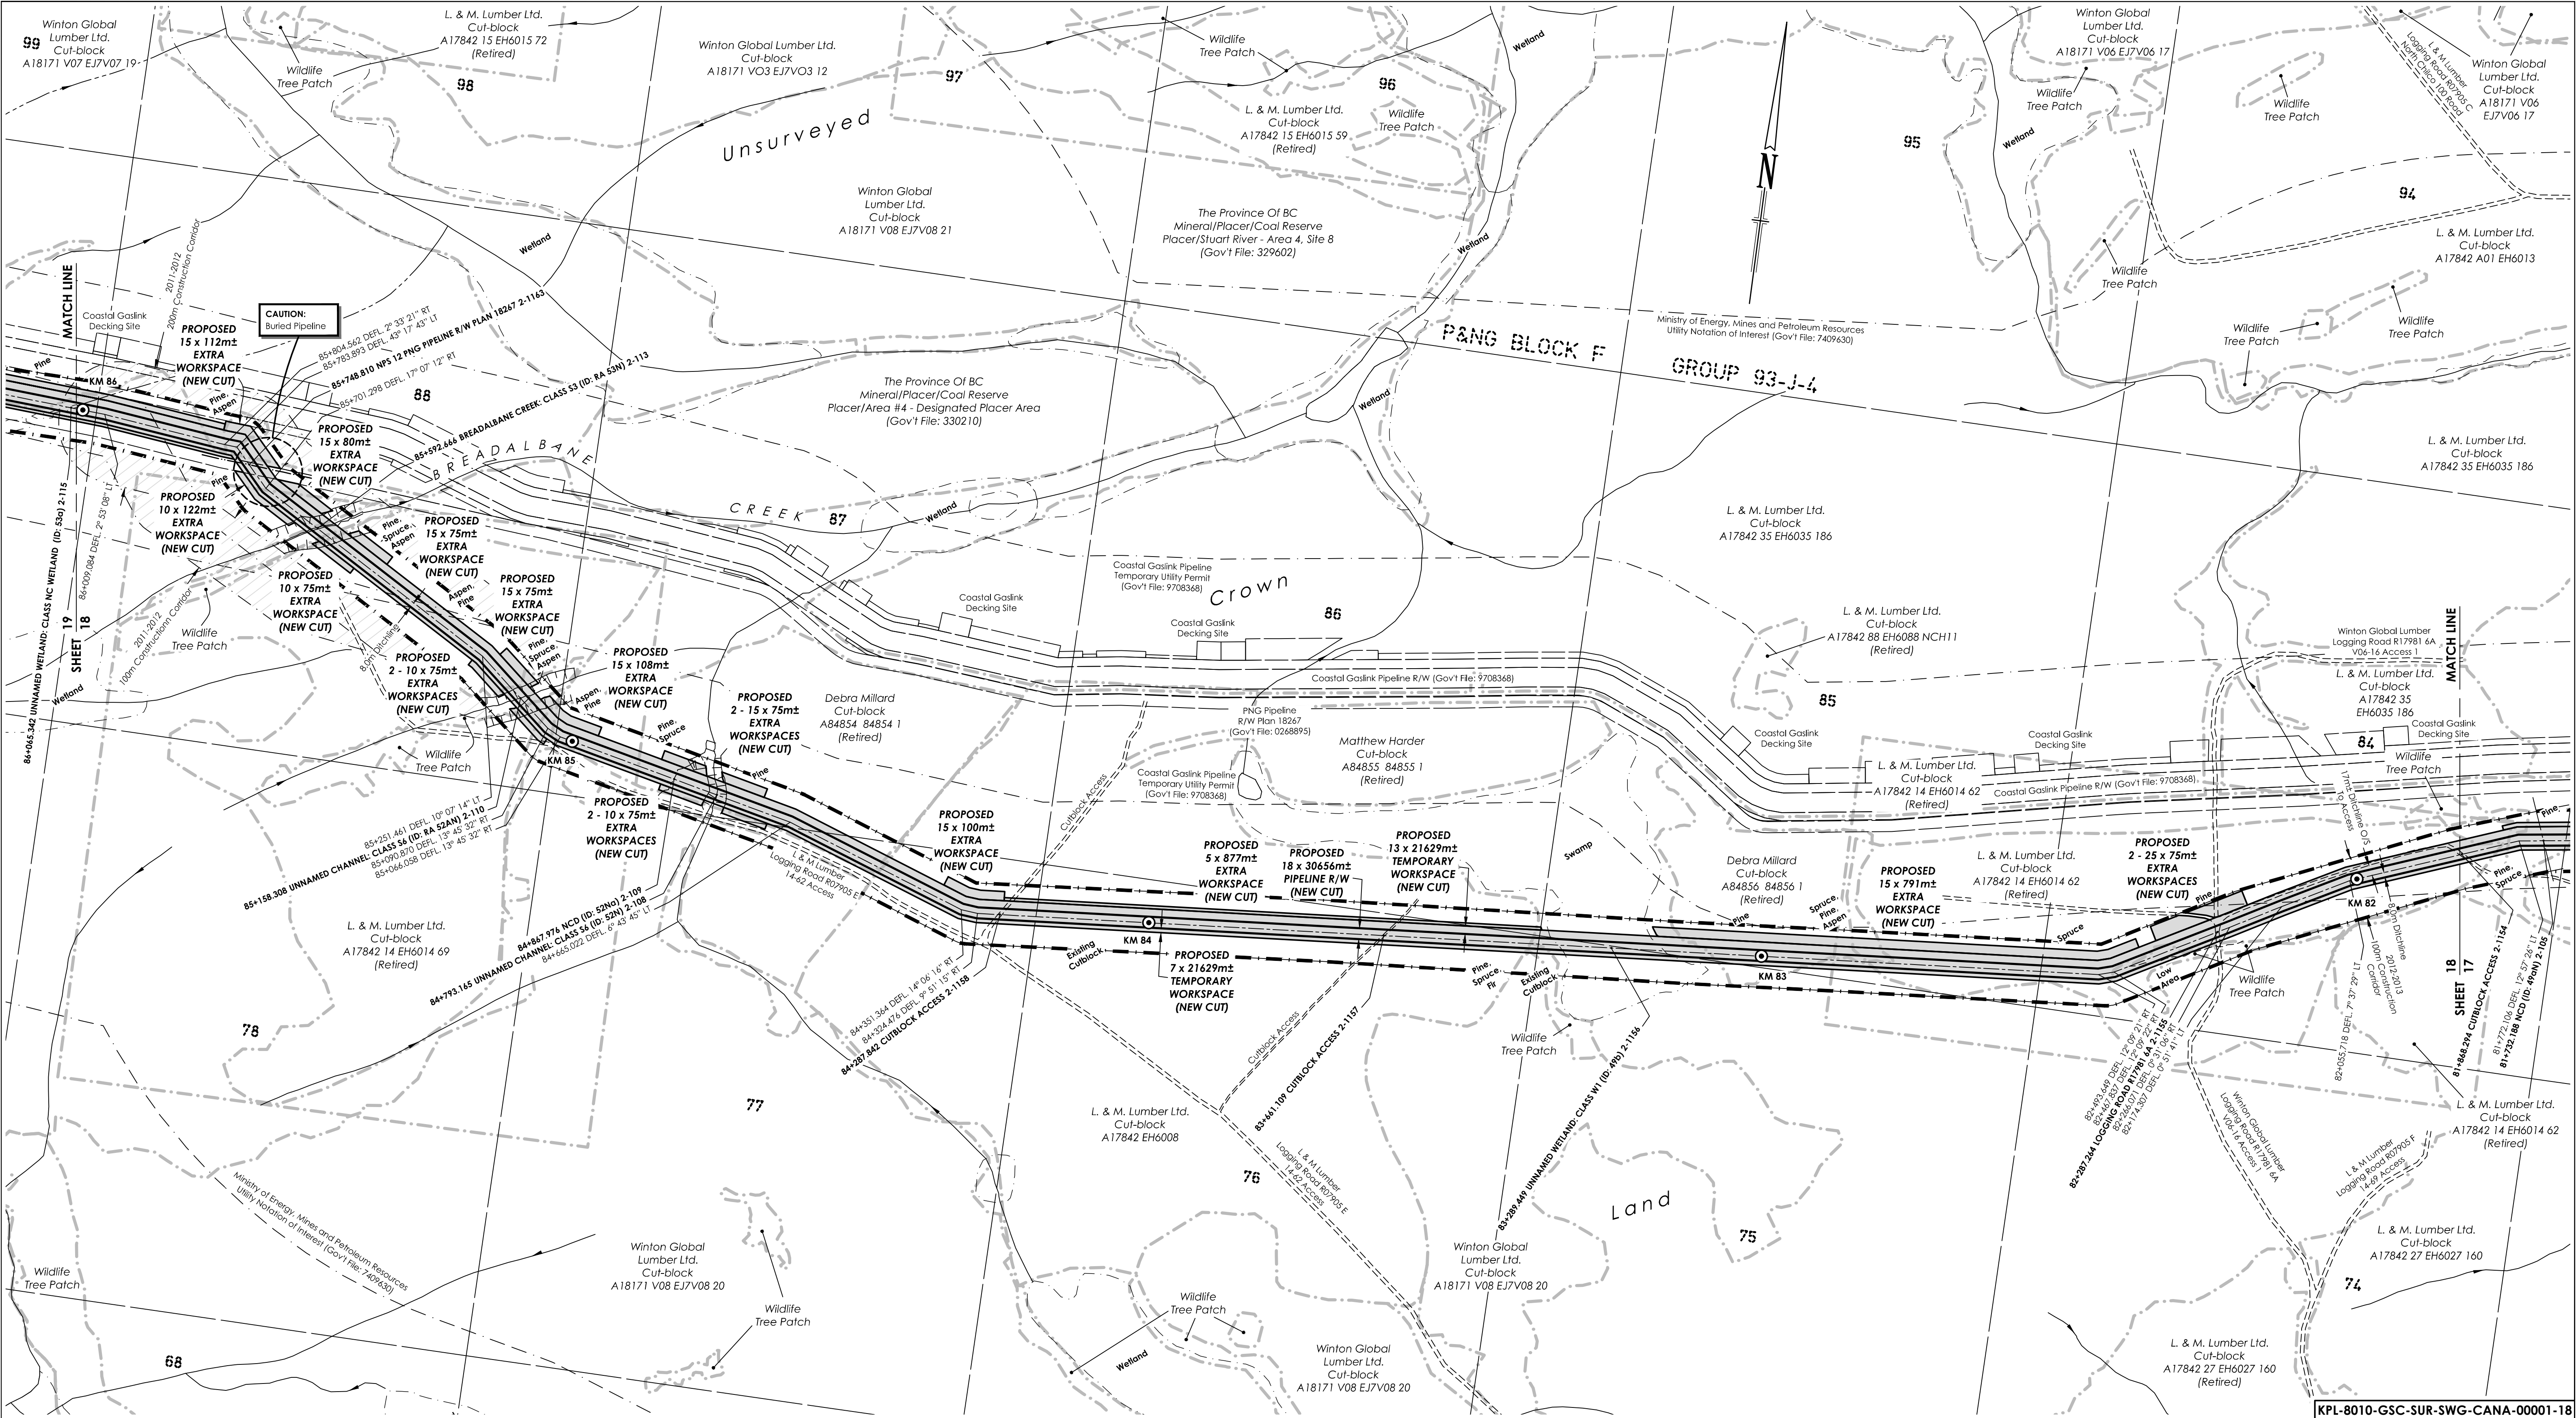

XING #	DESCRIPTION	NORTHING	EASTING	OPERATOR	DWG No.
2-1155	LOGGING ROAD R17981 6A	6000560	447925	WINTON GLOBAL LUMBER LTD.	
2-1156	UNNAMED WETLAND: CLASS W1 (ID: 49b)	6000504	446949		
2-1157	CUTBLOCK ACCESS	6000475	446579	MOF	
2-1158	CUTBLOCK ACCESS	6000427	445954	MOF	
2-108	UNNAMED CHANNEL: CLASS S6 (ID: 52N)	6000560	445471		
2-109	NCD (ID: 52Na)	6000576	445399		
2-110	UNNAMED CHANNEL: CLASS S6 (ID: RA 52AN)	6000674	445134		
2-113	BREADALBANE CREEK: CLASS S3 (ID: RA 53N)	6000905	444769		
2-1163	NPS 12 PNG PIPELINE R/W PLAN 18267	6000993	444645	PNG	

NOTES:
All underground facilities shown were located with electronic locators and may be subject to error. Actual locations should be verified independently by the contractor in field prior to any crossings. Plus chainages shown are horizontal distances measured along the surveyed boundary of the right-of-way.

LEGEND:

Drainage shown thus:

Seismic Line shown thus:

2012-2013 Review Corridor shown thus:

Buried Pipe shown thus:

2011-2012 Construction Corridor No Longer Required shown thus:

Fence line shown thus:

Crossing Numbers shown thus:

Powerpole & guy wire shown thus:

Cut block/Woodlot boundary shown thus:

Top of bank/break in slope shown thus:

Above ground pipe shown thus:

A.L.R. boundary shown thus:

2013 KM Markers shown thus:

NVC - Non Visible Channel

Vegetation Change shown thus:

Logging Trail shown thus:

Forest Service Road shown thus:

Buried Cable shown thus:

Overhead Powerlines shown thus:

Community Forest boundary shown thus:

BC - Begin Curve; EC - End Curve

Hooked Parcel shown thus:

No.

REVISIONS

BY

DATE
(YY/MM/DD)

CKD

0

Original Plan Issued

JMS/WC

13/10/16

BP/CD

1

Multiple Updates

WC/OT

13/11/22

BP

2

Update Crossings on Pgs. 12, 19, 21, 35, 39, 42 & 45

JMS

14/02/24

BP

3

Change Routes on Pgs. 41-43, 46, 47, Update Water Crossings

JMS

15/11/05

BP

APPROVED BY

PROJECT ENGINEER

PACIFIC TRAIL PIPELINES MANAGEMENT INC.

**PLAN SHOWING PROPOSED
18m PIPELINE R/W FROM
N 1/2 DL 2549 (d-76-K, 93-J-2)
TO DL 6699 (c-8-E, 93-K-3)**

can-am geomatics bc
Fort Nelson, B.C.
www.canam.com

Phone: 250.774.7881
Toll Free: 1.877.870.7881
Fax: 250.774.7882

BCGS 93J.011, 93J.012

SCALE = 1 : 5,000

SHEET 18 OF 47

FIELD:
CAN-AM FILE: N20120168

CLIENT FILE:

AFE No.:

CAD FILE: N20120168P-sec2.Pgl-23, Rev3.30


LAND FILE:

DATE: 13/10/16

EPASS: 10044323

3

REVISION

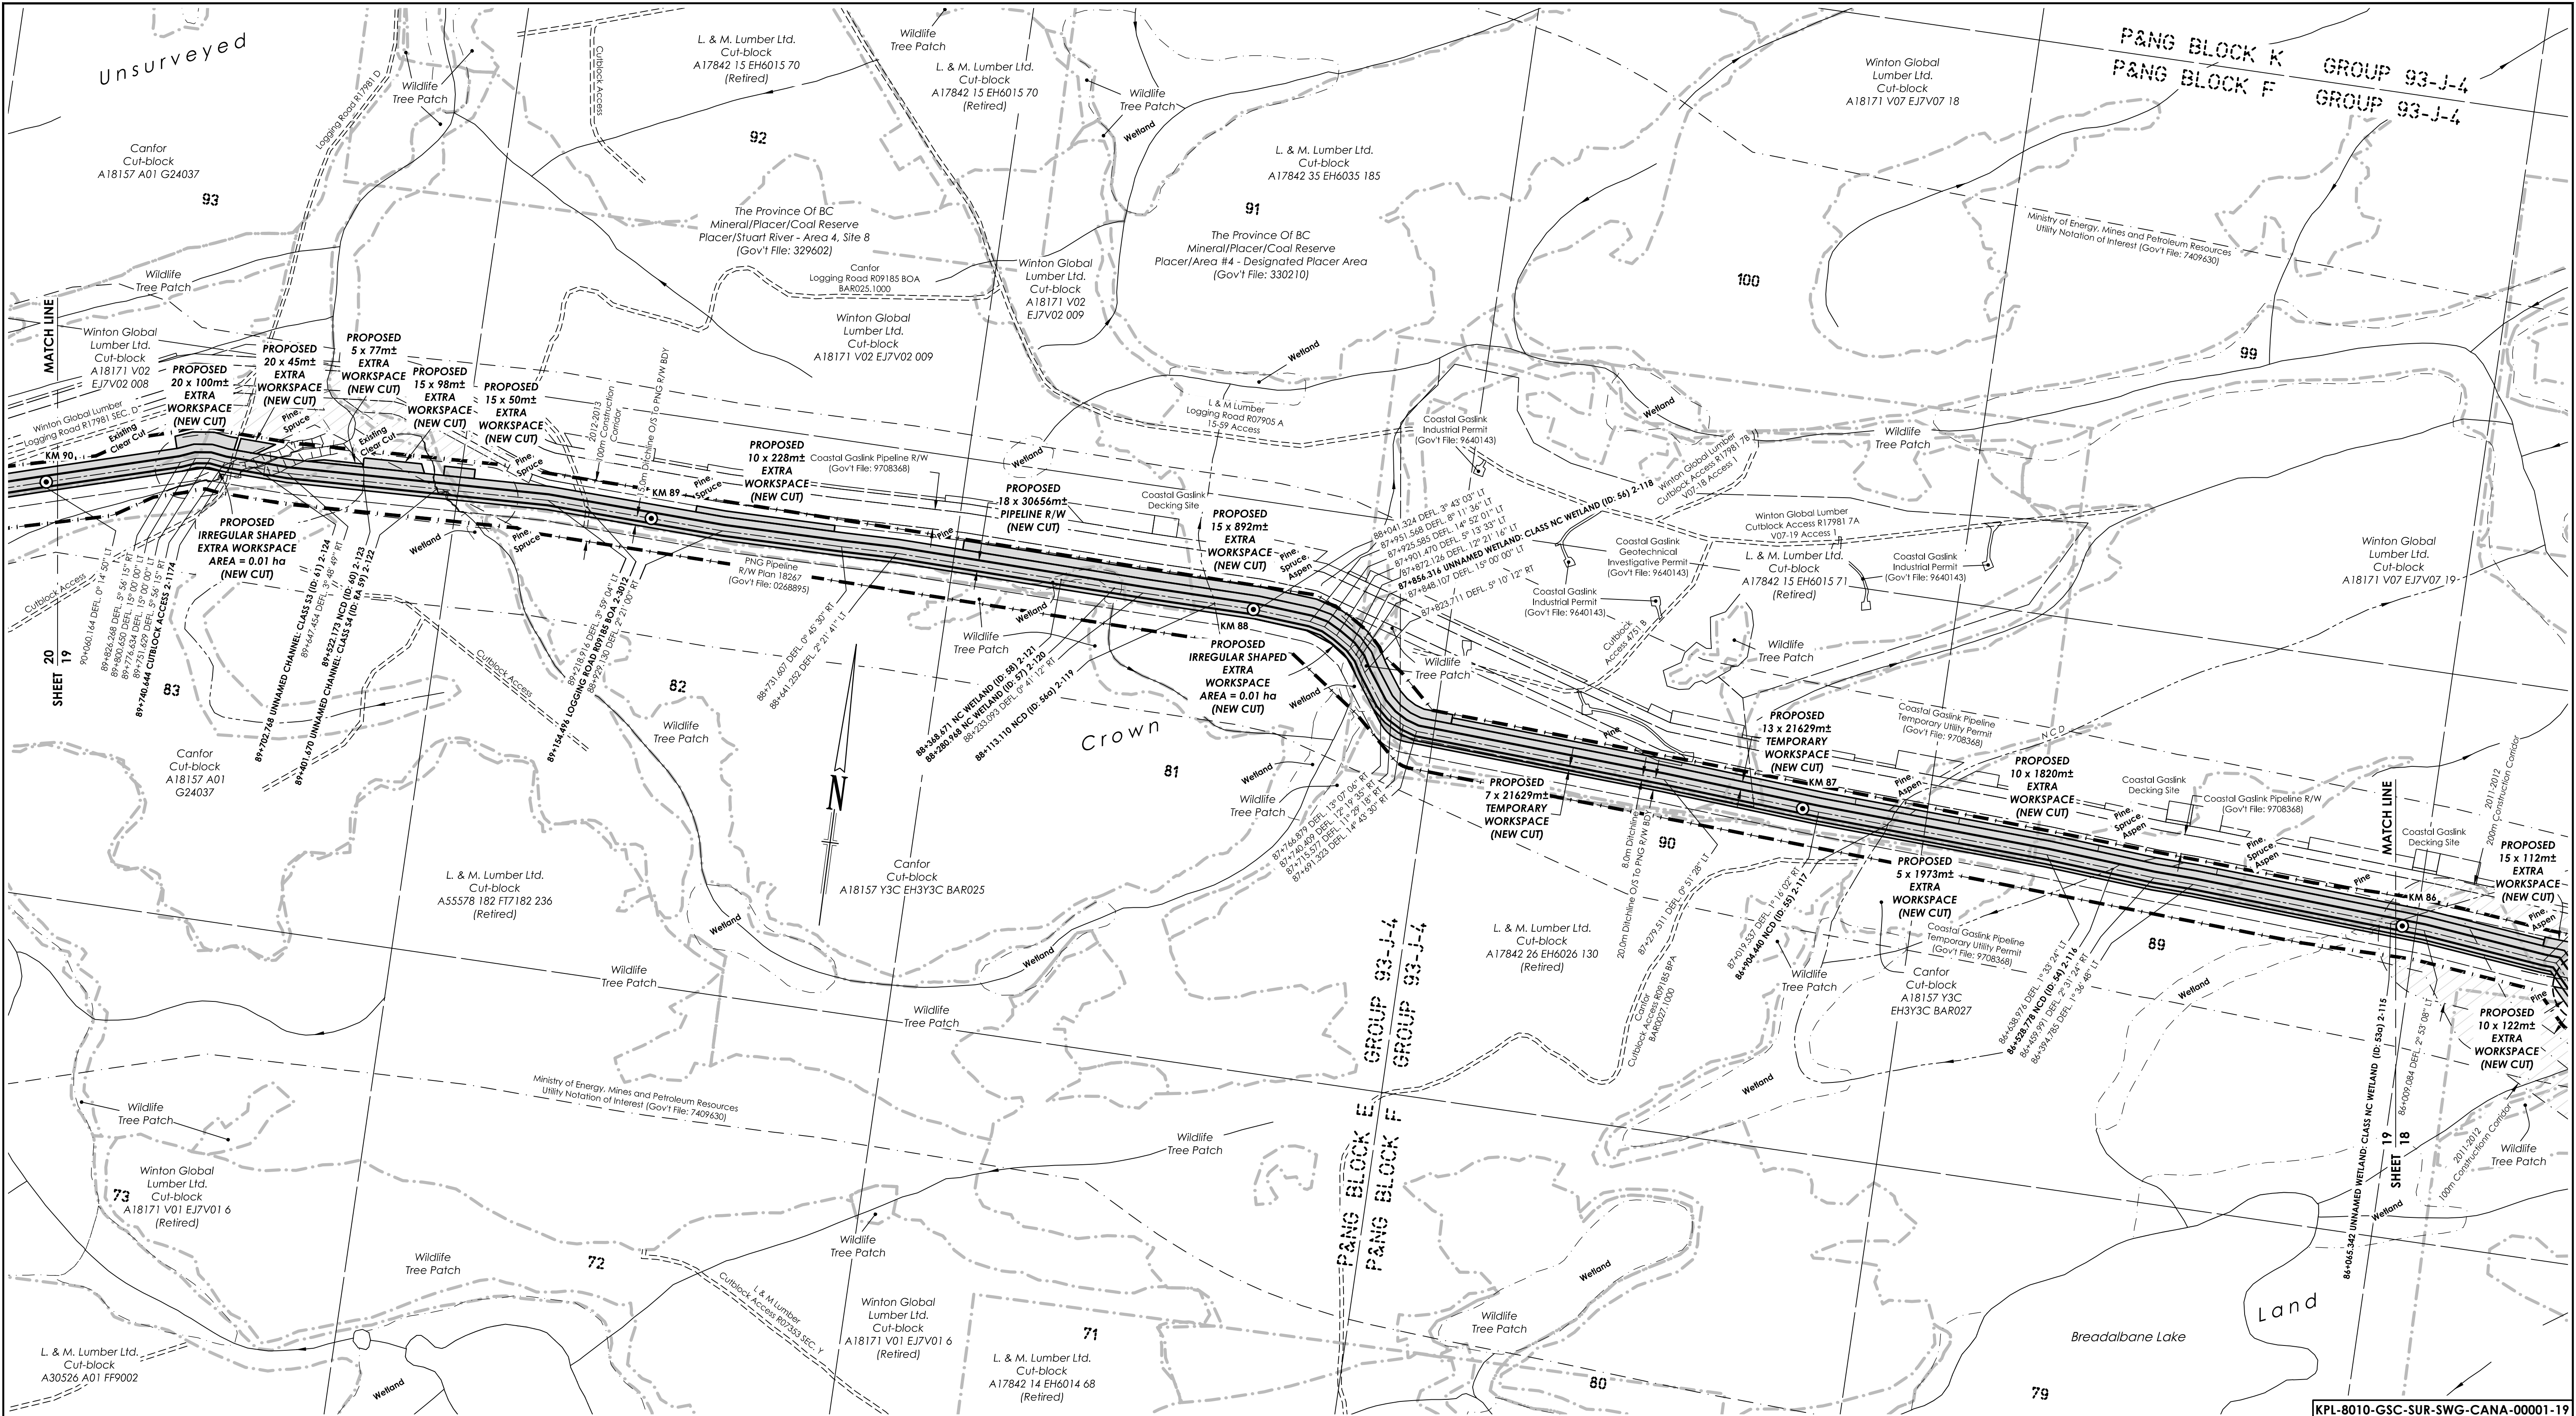

XING #	DESCRIPTION	NORTHING	EASTING	OPERATOR	DWG No.
2-115	UNNAMED WETLAND: CLASS NC WETLAND (ID: 53a)	6001047	444345		
2-116	NCD (ID: 54)	6001076	443884		
2-117	NCD (ID: 55)	6001099	443510		
2-118	UNNAMED WETLAND: CLASS NC WETLAND (ID: 56)	6001260	442613		
2-119	NCD (ID: 56a)	6001312	442373		
2-120	NC WETLAND (ID: 57)	6001315	442207		
2-121	NC WETLAND (ID: 58)	6001318	442120		
2-3012	LOGGING ROAD R09185 BOA	6001333	441336	CANFOR	
2-122	UNNAMED CHANNEL: CLASS S4 (ID: RA 59)	6001331	441090		
2-123	NCD (ID: 60)	6001328	440970		
2-124	UNNAMED CHANNEL: CLASS S3 (ID: 61)	6001326	440790		
2-1174	CUTBLOCK ACCESS	6001327	440752	MOF	

NOTES:
All underground facilities shown were located with electronic locators and may be subject to error. Actual locations should be verified independently by the contractor in field prior to any crossings. Plus chainages shown are horizontal distances measured along the surveyed boundary of the right-of-way.

LEGEND:

Drainage shown thus:

Seismic Line shown thus:

2012-2013 Review Corridor shown thus:

Buried Pipe shown thus:

2011-2012 Construction Corridor No Longer Required shown thus:

Fence line shown thus:

Crossing Numbers shown thus: 2-1000

Powerpole and guy wire shown thus: PP

Cut block/Woodlot boundary

Top of bank/break in slope

Above ground pipe shown thus:

A.L.R. boundary shown thus:

2013 KM Markers shown thus: KM 0

NVC - Non Visible Channel

Vegetation Change shown thus:

Logging Trail shown thus:

Forest Service Road shown thus:

Buried Cable shown thus:

Overhead Powerlines shown thus:

Community Forest boundary:

BC - Begin Curve; EC - End Curve

Hooked Parcel shown thus:

No.	REVISIONS	BY	DATE (YY/MM/DD)	CKD
0	Original Plan Issued	JMS/WC	13/10/16	BP/CD
1	Multiple Updates	WC/OT	13/11/22	BP
2	Update Crossings on Pgs. 12, 19, 21, 35, 39, 42 & 45	JMS	14/02/24	BP
3	Change Routes on Pgs. 41-43, 46, 47, Update Water Crossings	JMS	15/11/05	BP

APPROVED BY

PROJECT ENGINEER

PACIFIC TRAIL PIPELINES MANAGEMENT INC.

PLAN SHOWING PROPOSED
18m PIPELINE R/W FROM
N 1/2 DL 2549 (d-76-K, 93-J-2)
TO DL 6699 (c-8-E, 93-K-3)

can-am geomatics
can-am geomatics bc
Fort Nelson, B.C.
www.canam.com

Phone: 250.774.7881
Toll Free: 1.877.870.7881
Fax: 250.774.7882

BCGS 93J.011
SCALE = 1 : 5,000
SHEET 19 OF 47

FIELD:

CAN-AM FILE: N20120168

CLIENT FILE:

AFE No.:


CAD FILE: N20120168P1-sec2_Pg1-23_Rev3.30

LAND FILE:

DATE: 13/10/16

EPASS: 1004323

REVISION

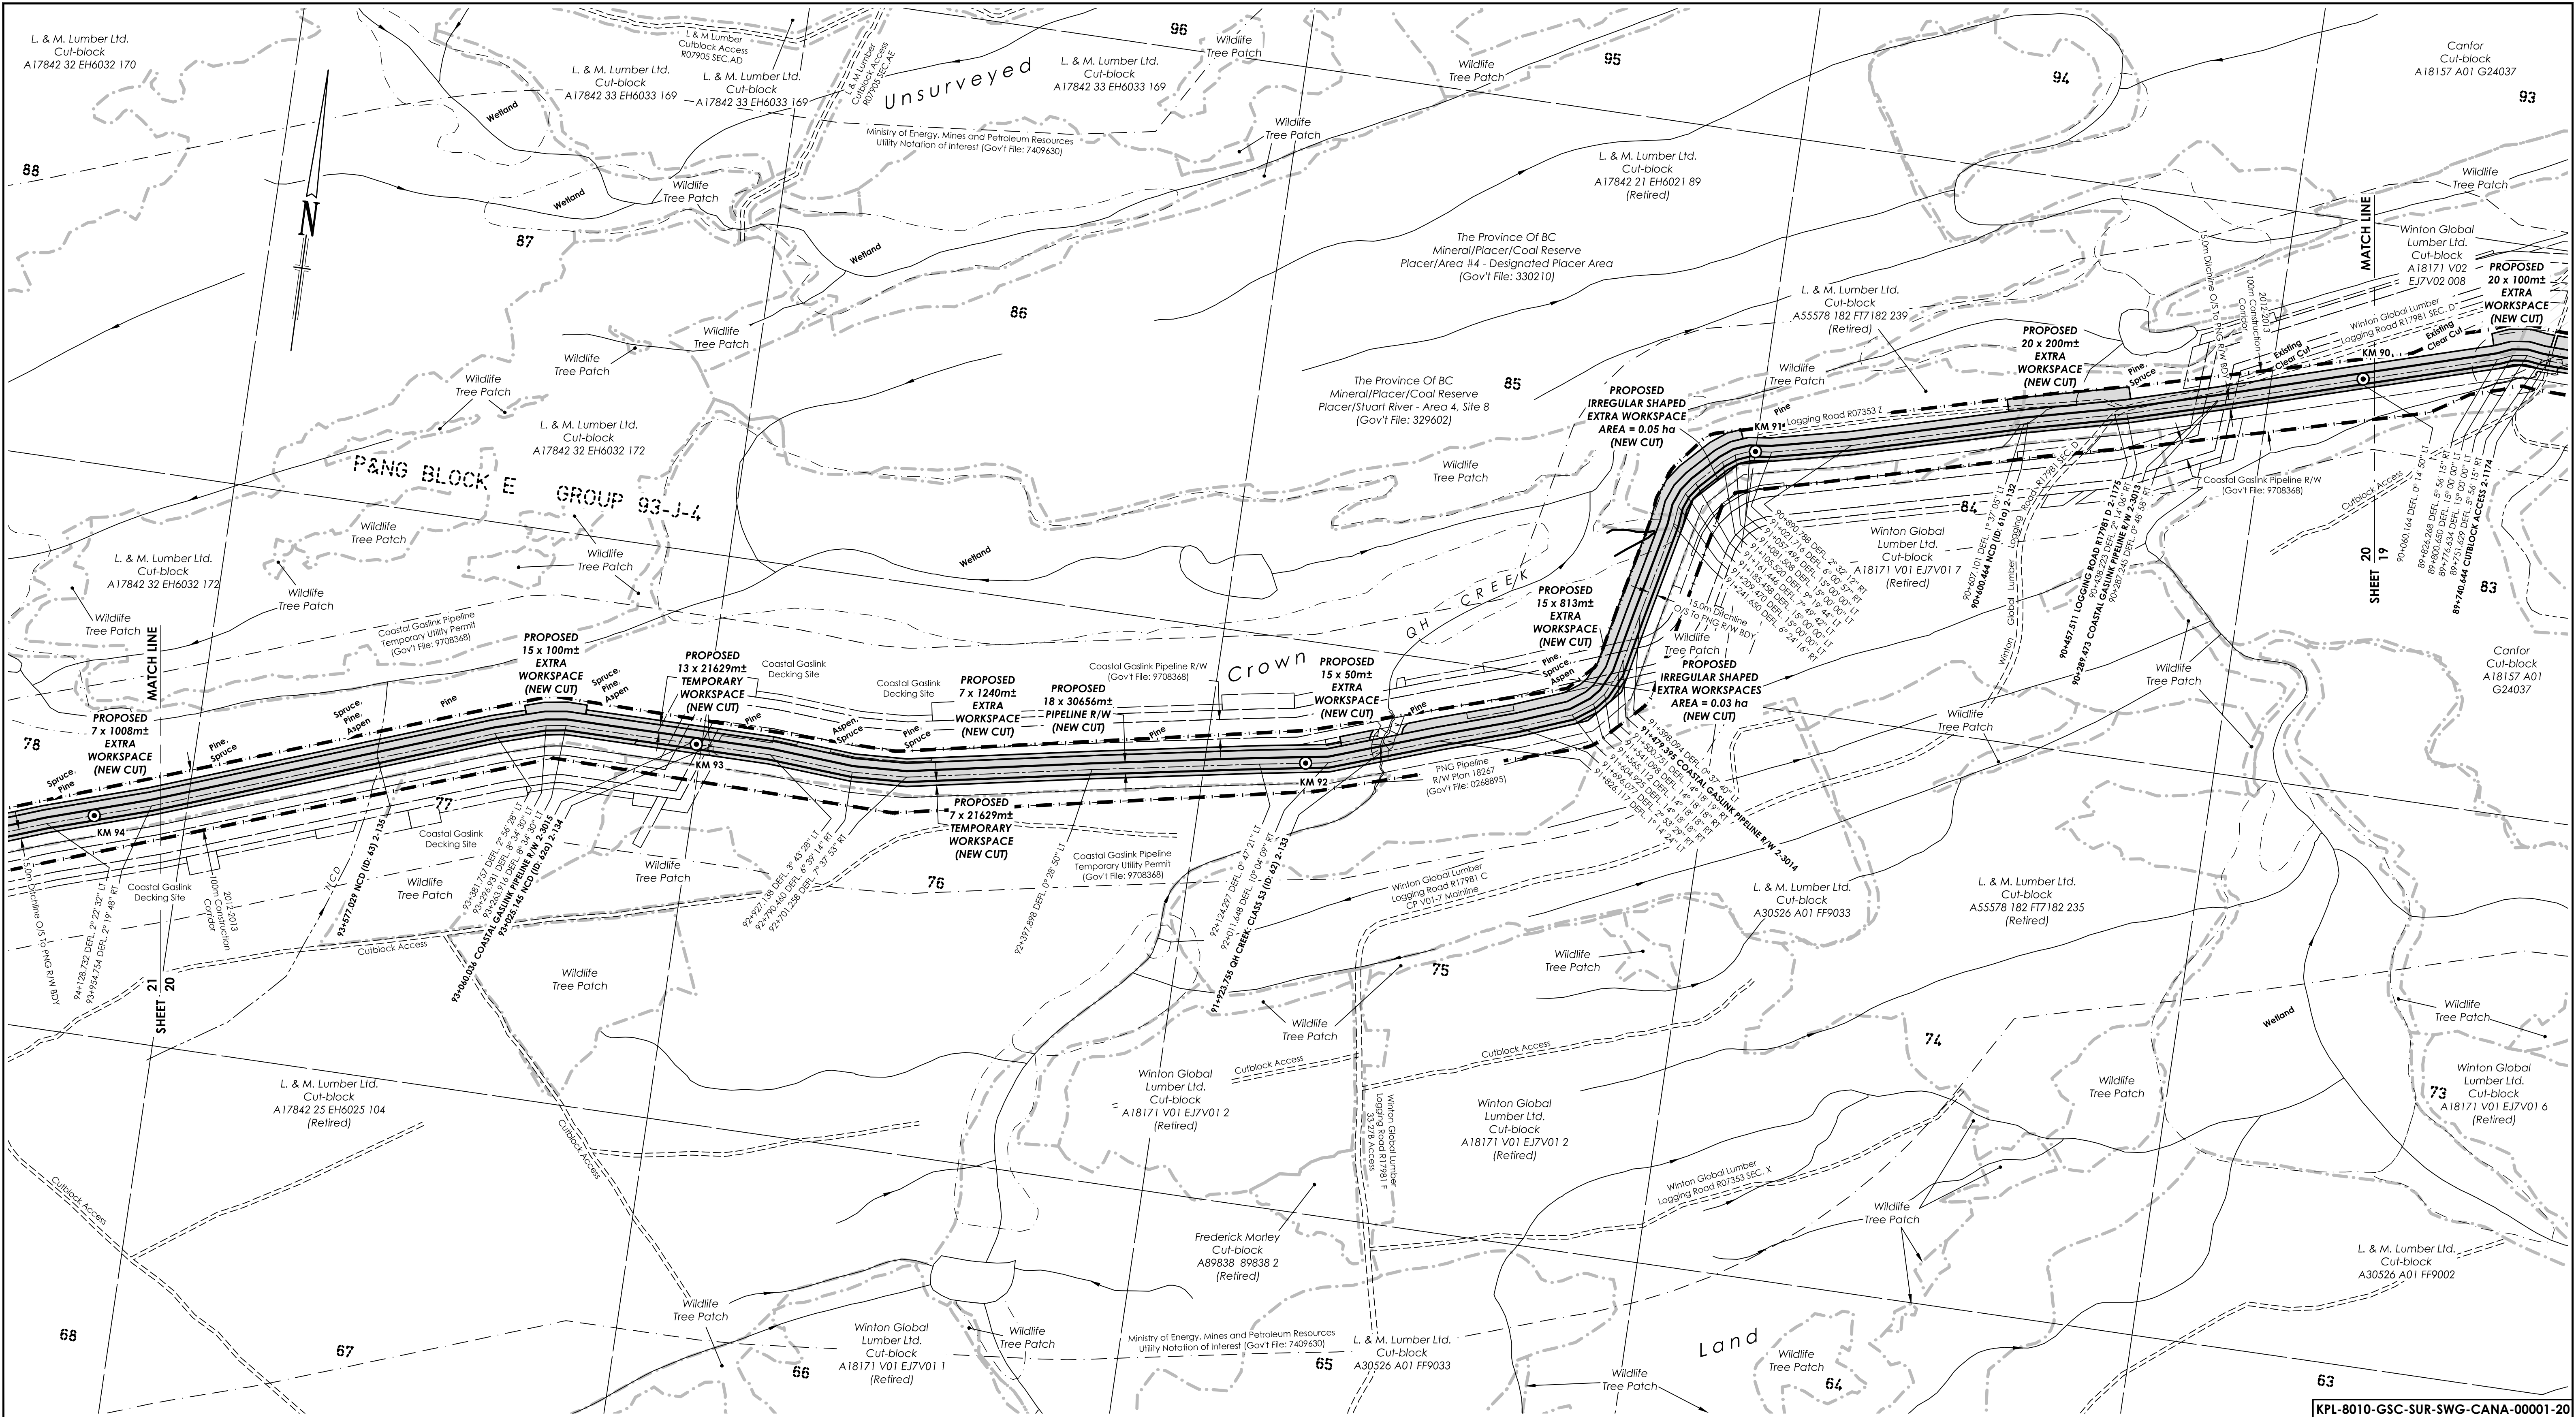

XING #	DESCRIPTION	NORTHING	EASTING	OPERATOR	DWG No.
2-3013	COASTAL GASLINK PIPELINE R/W	6001191	440224	COASTAL GASLINK	
2-1175	LOGGING ROAD R17981 D	6001147	440062	WINTON GLOBAL LUMBER LTD.	
2-132	NCD (ID: 61a)	6001115	439923		
2-3014	COASTAL GASLINK PIPELINE R/W	6000642	439319	COASTAL GASLINK	
2-133	QH CREEK: CLASS S3 (ID: 62)	6000443	438947		
2-134	NCD (ID: 62a)	6000309	437861		
2-3015	COASTAL GASLINK PIPELINE R/W	6000310	437826	COASTAL GASLINK	
2-135	NCD (ID: 63)	6000218	437324		

NOTES:
All underground facilities shown were located with electronic locators and may be subject to error. Actual locations should be verified independently by the contractor in field prior to any crossings. Plus chainages shown are horizontal distances measured along the surveyed boundary of the right-of-way.

LEGEND:

Drainage shown thus:

Seismic Line shown thus:

2012-2013 Review Corridor shown thus:

Buried Pipe shown thus:

2011-2012 Construction Corridor No Longer Required shown thus:

Fence line shown thus:

Crossing Numbers shown thus: **2-1000**

Powerpole & guy wire shown thus: PP

Cut block/Woodlot boundary

Top of bank/break in slope

Above ground pipe shown thus: A.L.R.

A.L.R. boundary shown thus:

2013 KM Markers shown thus: KM 0

NVC - Non Visible Channel

Vegetation Change shown thus:

Logging Trail shown thus:

Forest Service Road shown thus:

Buried Cable shown thus:

Overhead Powerlines shown thus:

Community Forest boundary shown thus:

BC - Begin Curve; EC - End Curve

Hooked Parcel shown thus:

No.

0

1

2

3

REVISIONS

Original Plan Issued

Multiple Updates

Update Crossings on Pgs. 41-43, 46, 47, Update Water Crossings

Change Routes on Pgs. 41-43, 46, 47, Update Water Crossings

BY

JMS/WC

WC/OT

JMS

JMS

DATE

13/10/16

13/11/22

14/02/24

15/11/05

CKD

BP/CD

BP

BP

BP

APPROVED BY

PROJECT ENGINEER

PACIFIC TRAIL PIPELINES MANAGEMENT INC.

PLAN SHOWING PROPOSED 18m PIPELINE R/W FROM N 1/2 DL 2549 (d-76-K, 93-J-2) TO DL 6699 (c-8-E, 93-K-3)

can-am geomatics

can-am geomatics bc
Fort Nelson, B.C.
www.canam.com

Phone: 250.774.7881
Toll Free: 1.877.870.7881
Fax: 250.774.7882

BCGS 93J.011
SCALE = 1 : 5,000
SHEET 20 OF 47

FIELD:
CAN-AM FILE: N20120168

CLIENT FILE:

AFE No.:


CAD FILE: N20120168P-Set2_Pg1-23_Rev3.0

LAND FILE:

DATE: 13/10/16

EPASS: 10044323

3
REVISION

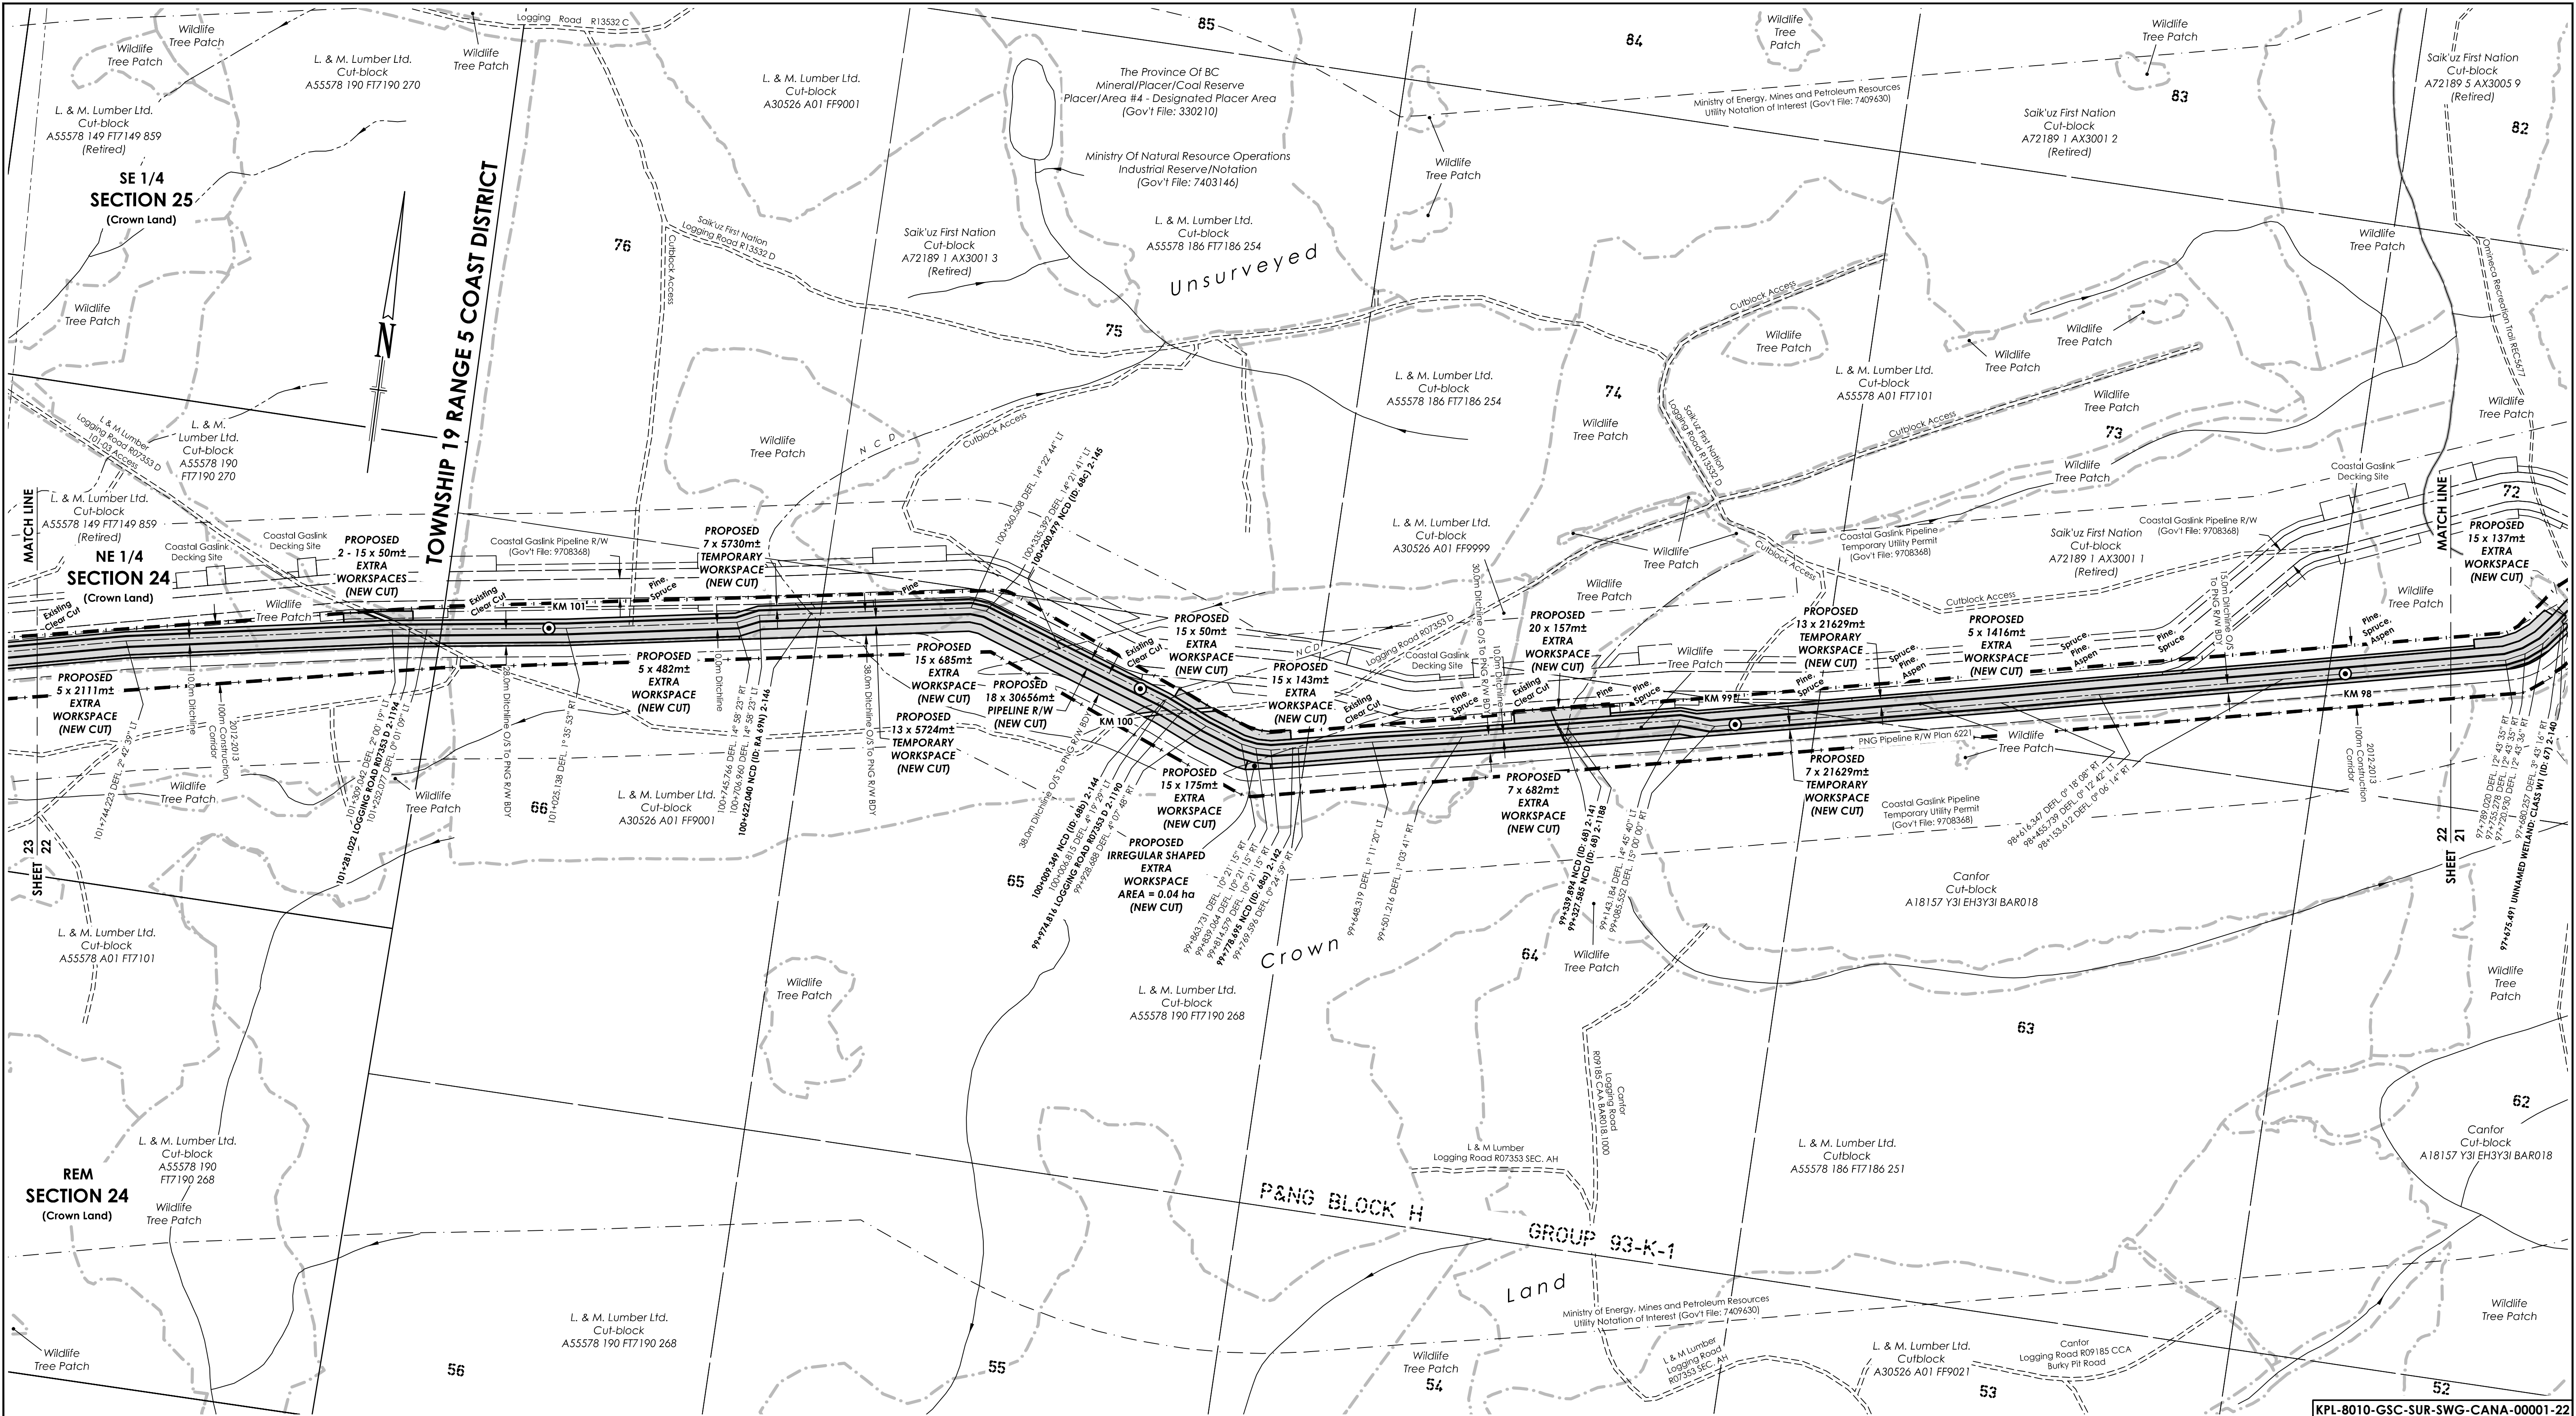

XING #	DESCRIPTION	NORTHING	EASTING	OPERATOR	DWG No.
2-1188	NCD (ID: 68)	5999696	431721		
2-141	NCD (ID: 68)	5999694	431709		
2-142	NCD (ID: 68a)	5999605	431280		
2-1190	LOGGING ROAD R07353 D	5999641	431093	L. & M. LUMBER LTD.	
2-144	NCD (ID: 68b)	5999655	431061		
2-145	NCD (ID: 68c)	5999717	430881		
2-146	NCD (ID: RA 69N)	5999720	430472		
2-1194	LOGGING ROAD R07353 D	5999608	429825	L. & M. LUMBER LTD.	

NOTES:
All underground facilities shown were located with electronic locators and may be subject to error. Actual locations should be verified independently by the contractor in field prior to any crossings. Plus chainages shown are horizontal distances measured along the surveyed boundary of the right-of-way.

LEGEND:

Drainage shown thus:

Seismic Line shown thus:

2012-2013 Review Corridor shown thus:

Buried Pipe shown thus:

2011-2012 Construction Corridor No Longer Required shown thus:

Fence line shown thus:

Crossing Numbers shown thus: **2-1000**

Powerpole & guy wire shown thus:

Cut block/Woodlot boundary

Top of bank/break in slope

Above ground pipe shown thus:

A.L.R. boundary shown thus:

2013 KM Markers shown thus:

NVC - Non Visible Channel

Vegetation Change shown thus:

Logging Trail shown thus:

Forest Service Road shown thus:

Buried Cable shown thus:

Overhead Powerlines shown thus:

Community Forest boundary:

BC - Begin Curve; EC - End Curve

Hooked Parcel shown thus:

REVISIONS

No.	REVISIONS	BY	DATE (YY/MM/DD)	CKD
0	Original Plan Issued	JMS/WC	13/10/16	BP/CD
1	Multiple Updates	WC/OT	13/11/22	BP
2	Update Crossings on Pgs. 41-43, 46, 47, Update Water Crossings	JMS	14/02/24	BP
3	Change Routes on Pgs. 41-43, 46, 47, Update Water Crossings	JMS	15/11/05	BP

APPROVED BY

PROJECT ENGINEER

PACIFIC TRAIL PIPELINES MANAGEMENT INC.

PLAN SHOWING PROPOSED 18m PIPELINE R/W FROM N 1/2 DL 2549 (d-76-K, 93-J-2) TO DL 6699 (c-8-E, 93-K-3)

can-am geomatics


can-am geomatics bc
Fort Nelson, B.C.
www.canam.com

Phone: 250.774.7881
Toll Free: 1.877.870.7881
Fax: 250.774.7882

BCGS 93K.020
SCALE = 1 : 5,000
SHEET 22 OF 47

FIELD:
CAN-AM FILE: N20120168
CLIENT FILE:
AFE No.:
CAD FILE: N20120168P1Sec2_Pg1-23_Rev.30
LAND FILE:
DATE: 13/10/16
EPASS: 10044323

REVISION

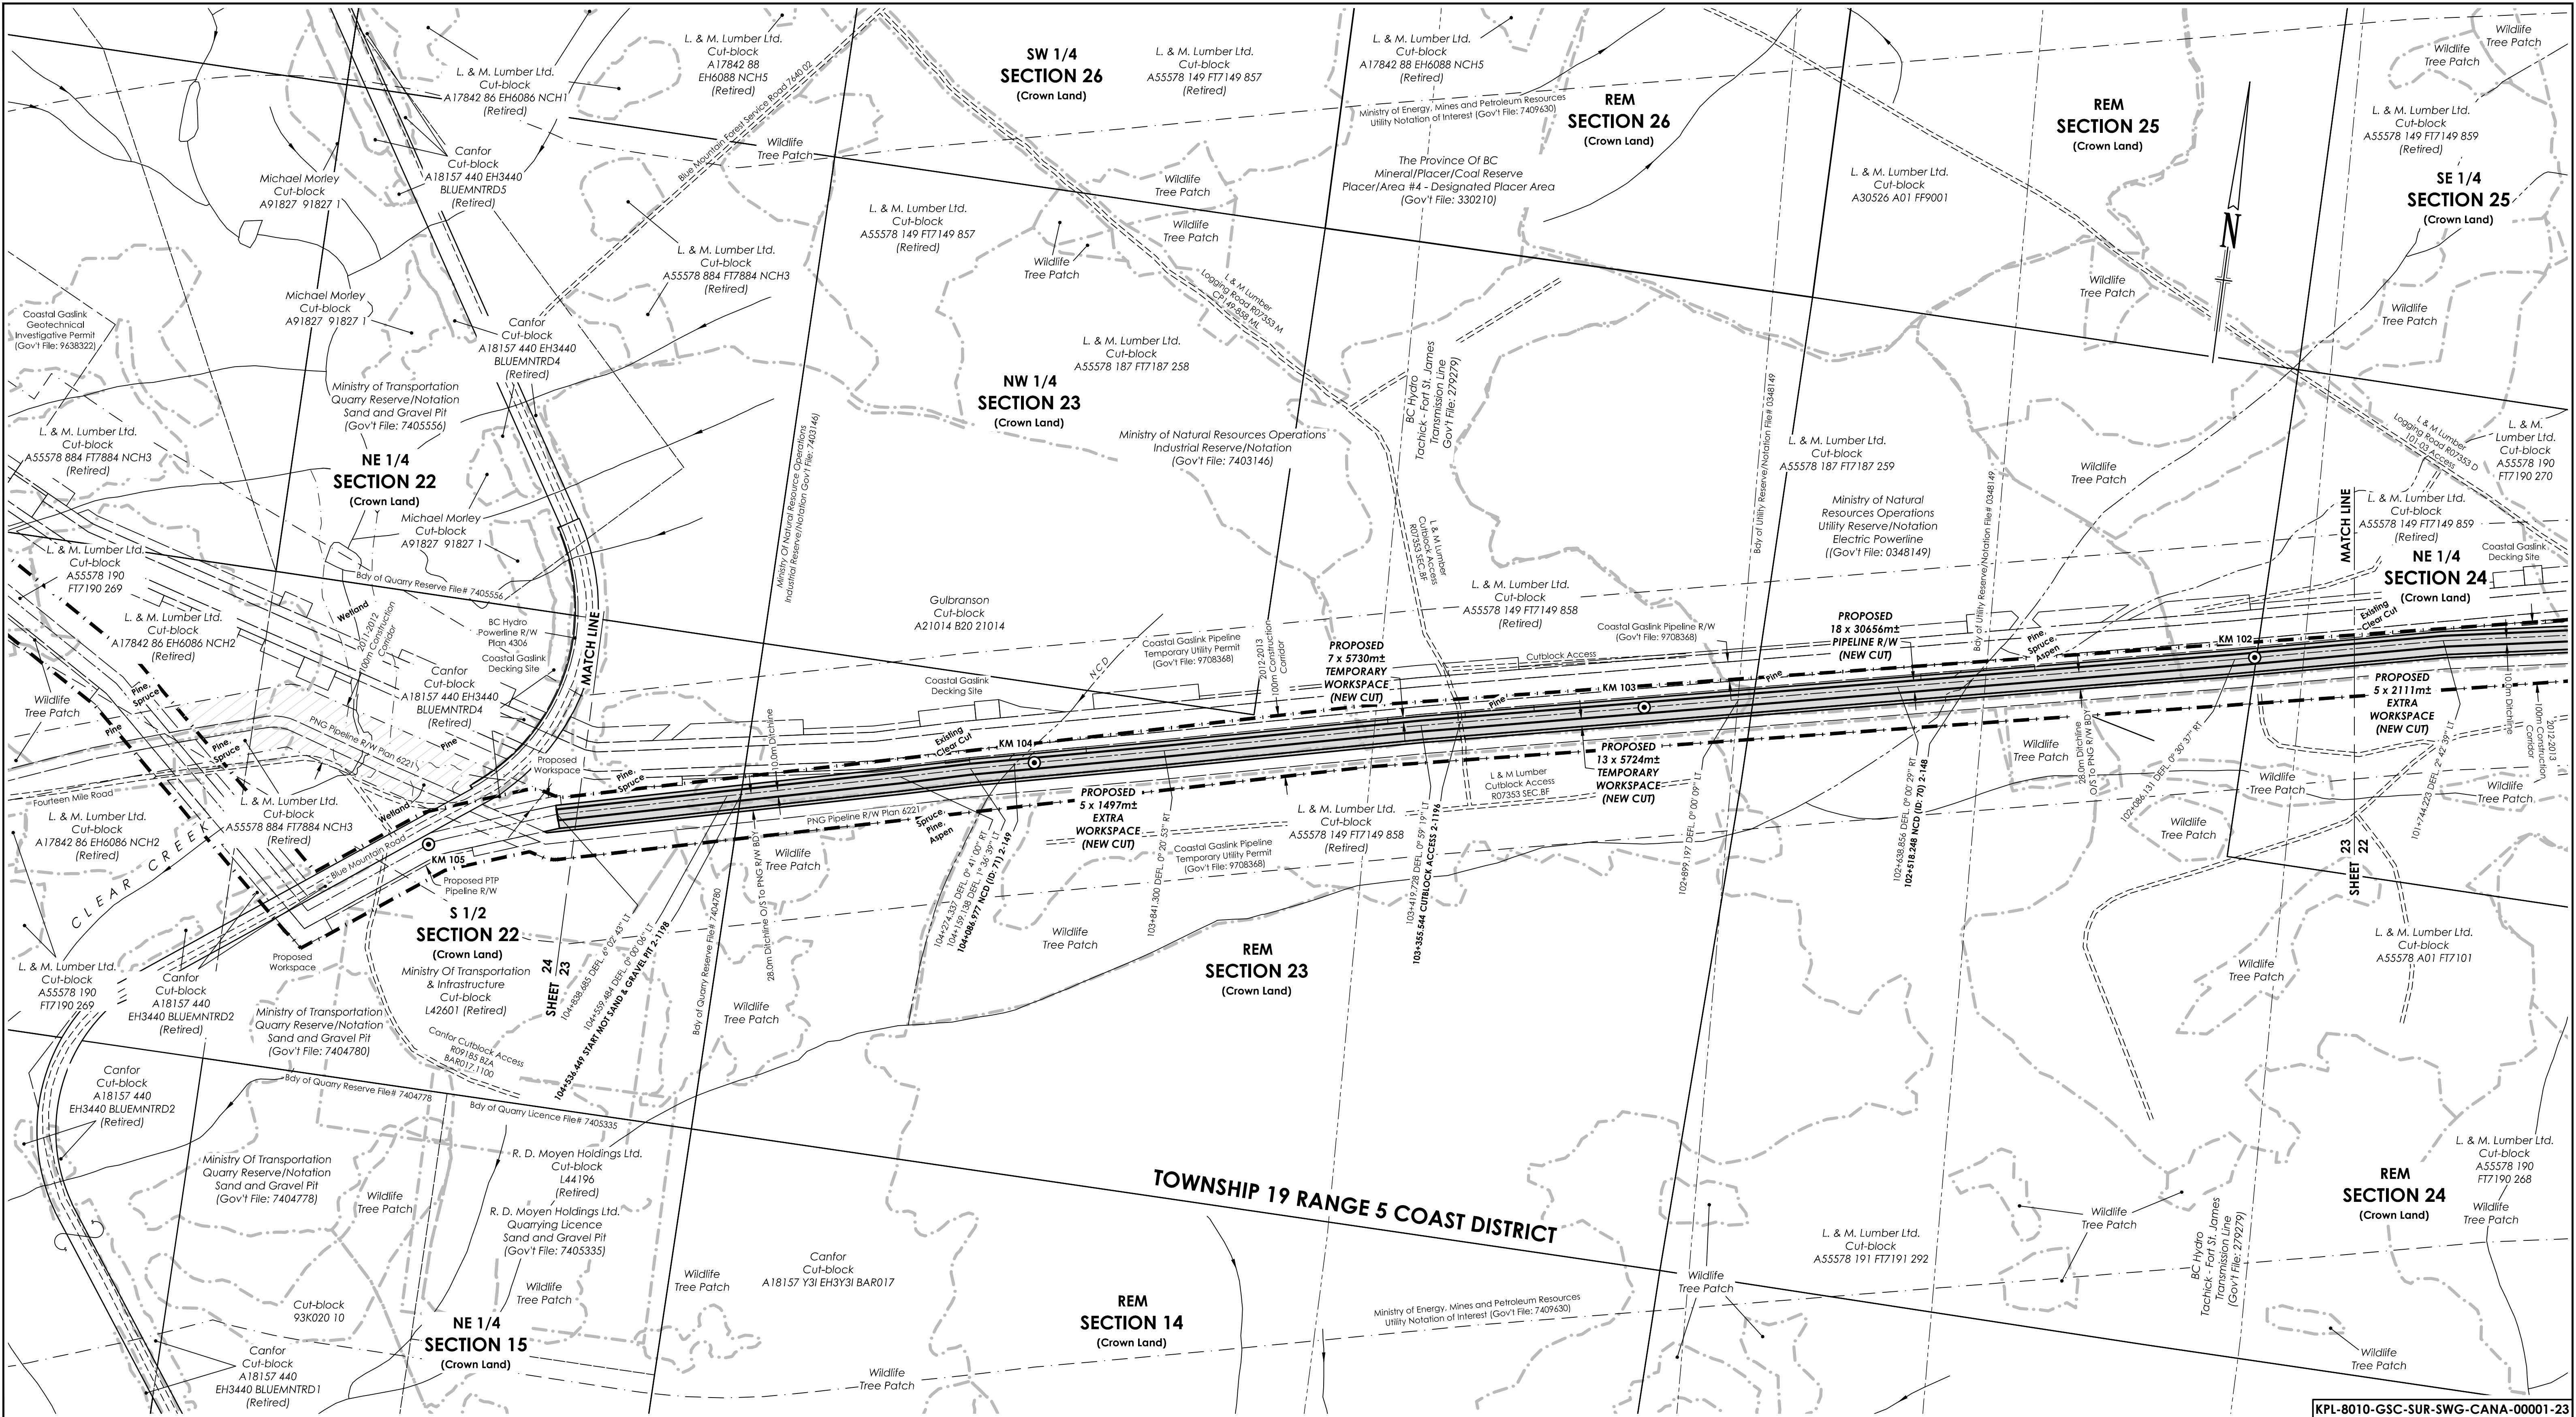

XING #	DESCRIPTION	NORTHING	EASTING	OPERATOR	DWG No.
2-148	NCD (ID: 70)	5999362	428614		
2-1196	CUTBLOCK ACCESS	5999186	427795	MOF	
2-149	NCD (ID: 71)	5999022	427083		
2-1198	START MOT SAND & GRAVEL PIT	5998915	426647	MOT	

NOTES:
All underground facilities shown were located with electronic locators and may be subject to error. Actual locations should be verified independently by the contractor in field prior to any crossings. Plus chainages shown are horizontal distances measured along the surveyed boundary of the right-of-way.

LEGEND:

Drainage shown thus:

Seismic Line shown thus:

2012-2013 Review Corridor shown thus:

Buried Pipe shown thus:

2011-2012 Construction Corridor No Longer Required shown thus:

Fence line shown thus:

Crossing Numbers shown thus: **2-1000**

Powerpole & guy wire shown thus: PP

Cut block/Woodlot boundary

Top of bank/break in slope

Above ground pipe shown thus: A.L.R.

A.L.R. boundary shown thus:

2013 KM Markers shown thus: KM 0

NVC - Non Visible Channel

Vegetation Change shown thus:

Logging Trail shown thus:

Forest Service Road shown thus:

Buried Cable shown thus:

Overhead Powerlines shown thus:

Community Forest boundary:

BC - Begin Curve; EC - End Curve

Hooked Parcel shown thus:

PACIFIC TRAIL PIPELINES MANAGEMENT INC.

PLAN SHOWING PROPOSED 18m PIPELINE R/W FROM N 1/2 DL 2549 (d-76-K, 93-J-2) TO DL 6699 (c-8-E, 93-K-3)

can-am geomatics

can-am geomatics bc
Fort Nelson, B.C.
www.canam.com

Phone: 250.774.7881
Toll Free: 1.877.870.7881
Fax: 250.774.7882

BCGS 93K.020

SCALE = 1 : 5,000

SHEET 23 OF 47

FIELD:

CAN-AM FILE: N20120168

CLIENT FILE:

AFE No.:

CAD FILE: N20120168P1-Set2-Pg1-23_Rev3.30

LAND FILE:

DATE: 13/10/16

EPASS: 10044323

3

REVISION